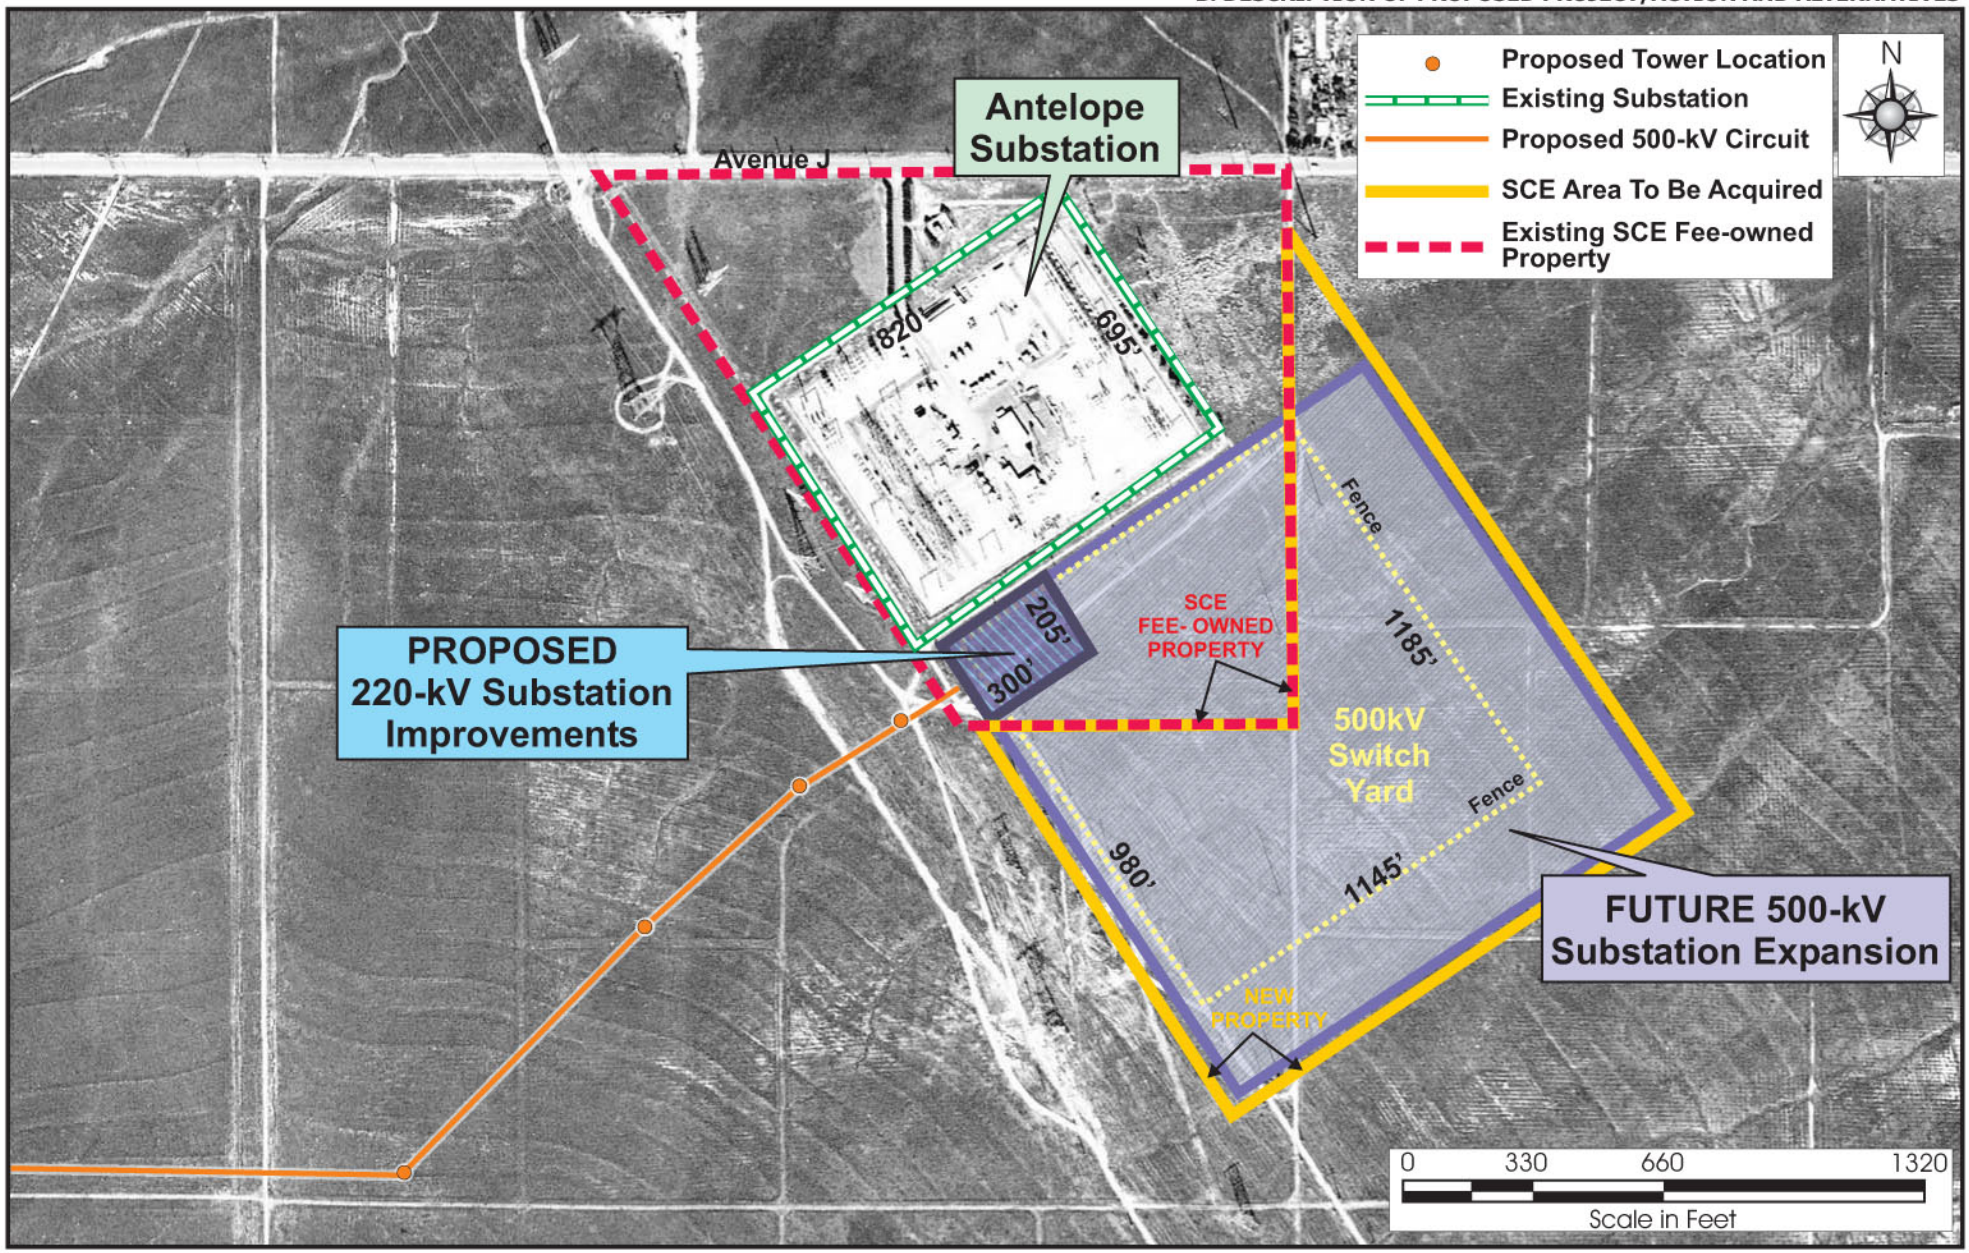

PREPARED BY Aspen Environmental Group

Figure B.2-13 (updated)

Antelope Substation with Proposed Project Modifications