T/Ladd/Tehachapi/Antelope/1004-232

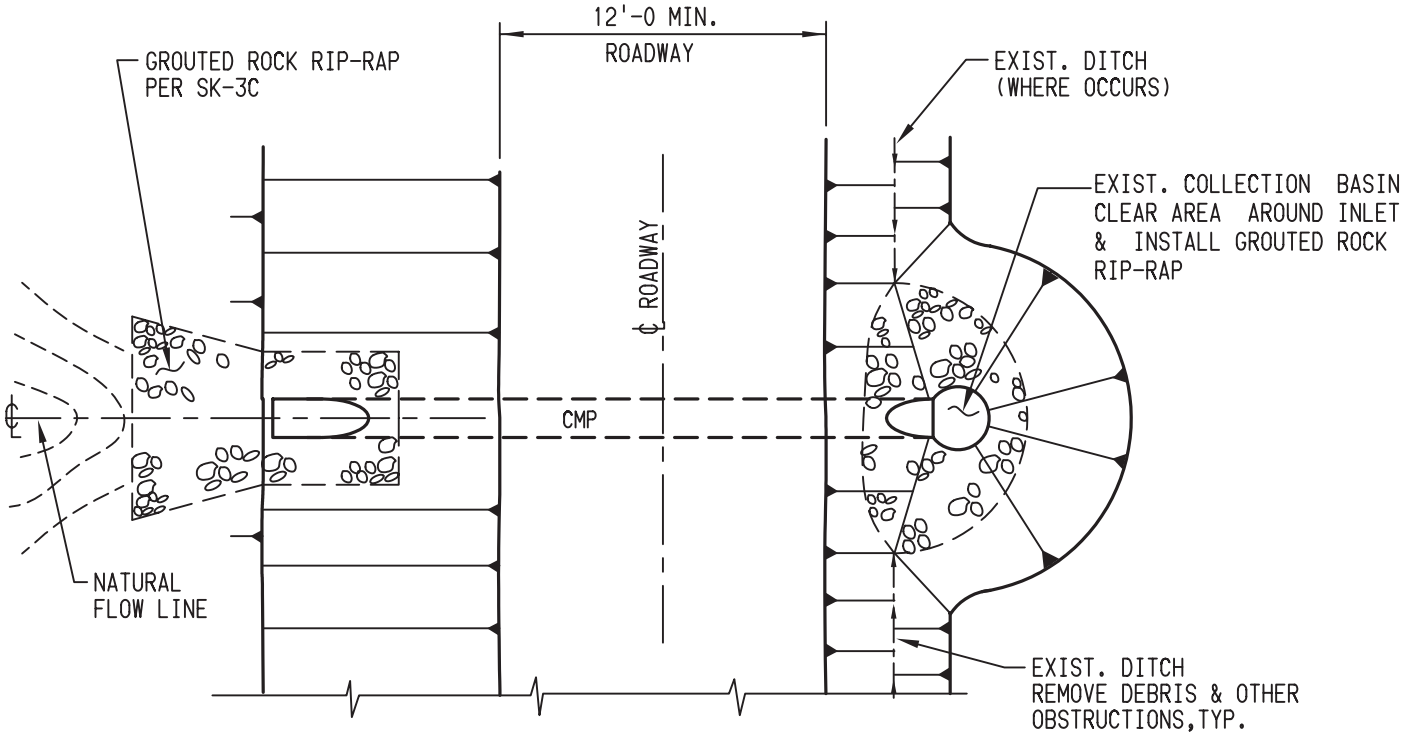

PLAN

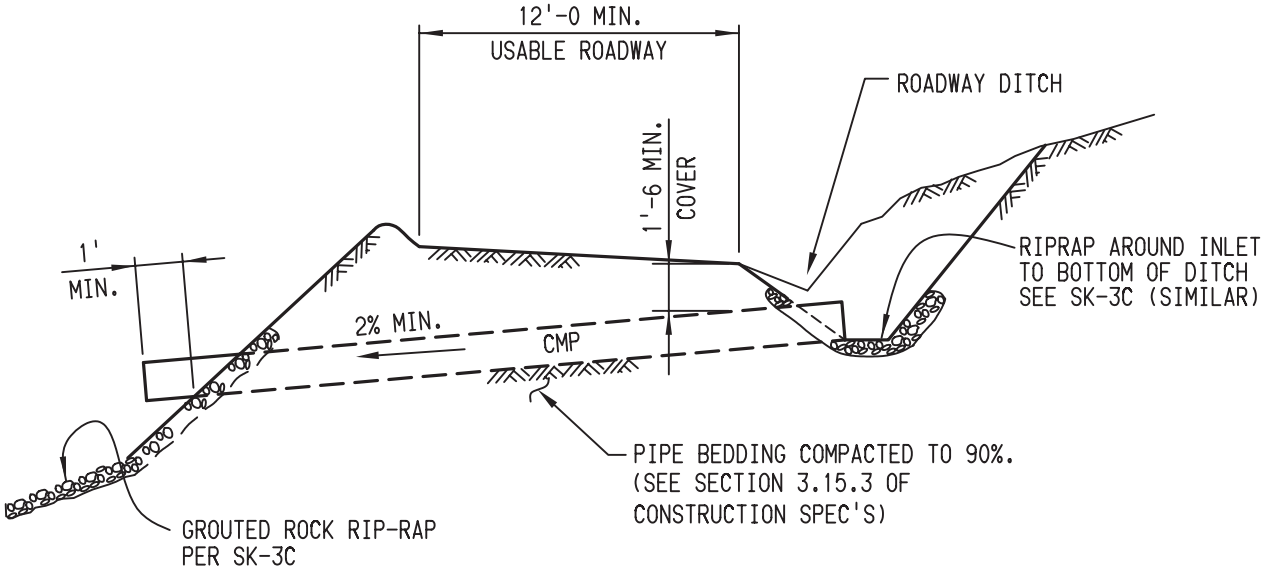

TYPICAL SECTION

SOUTHERN CALIFORNIA EDISON An EDISON INTERNATIONAL® Company	Antelope Transmission Project PEA - Segments 2 & 3	Figure 3-23. PIPE CULVERT INSTALLATION	2005