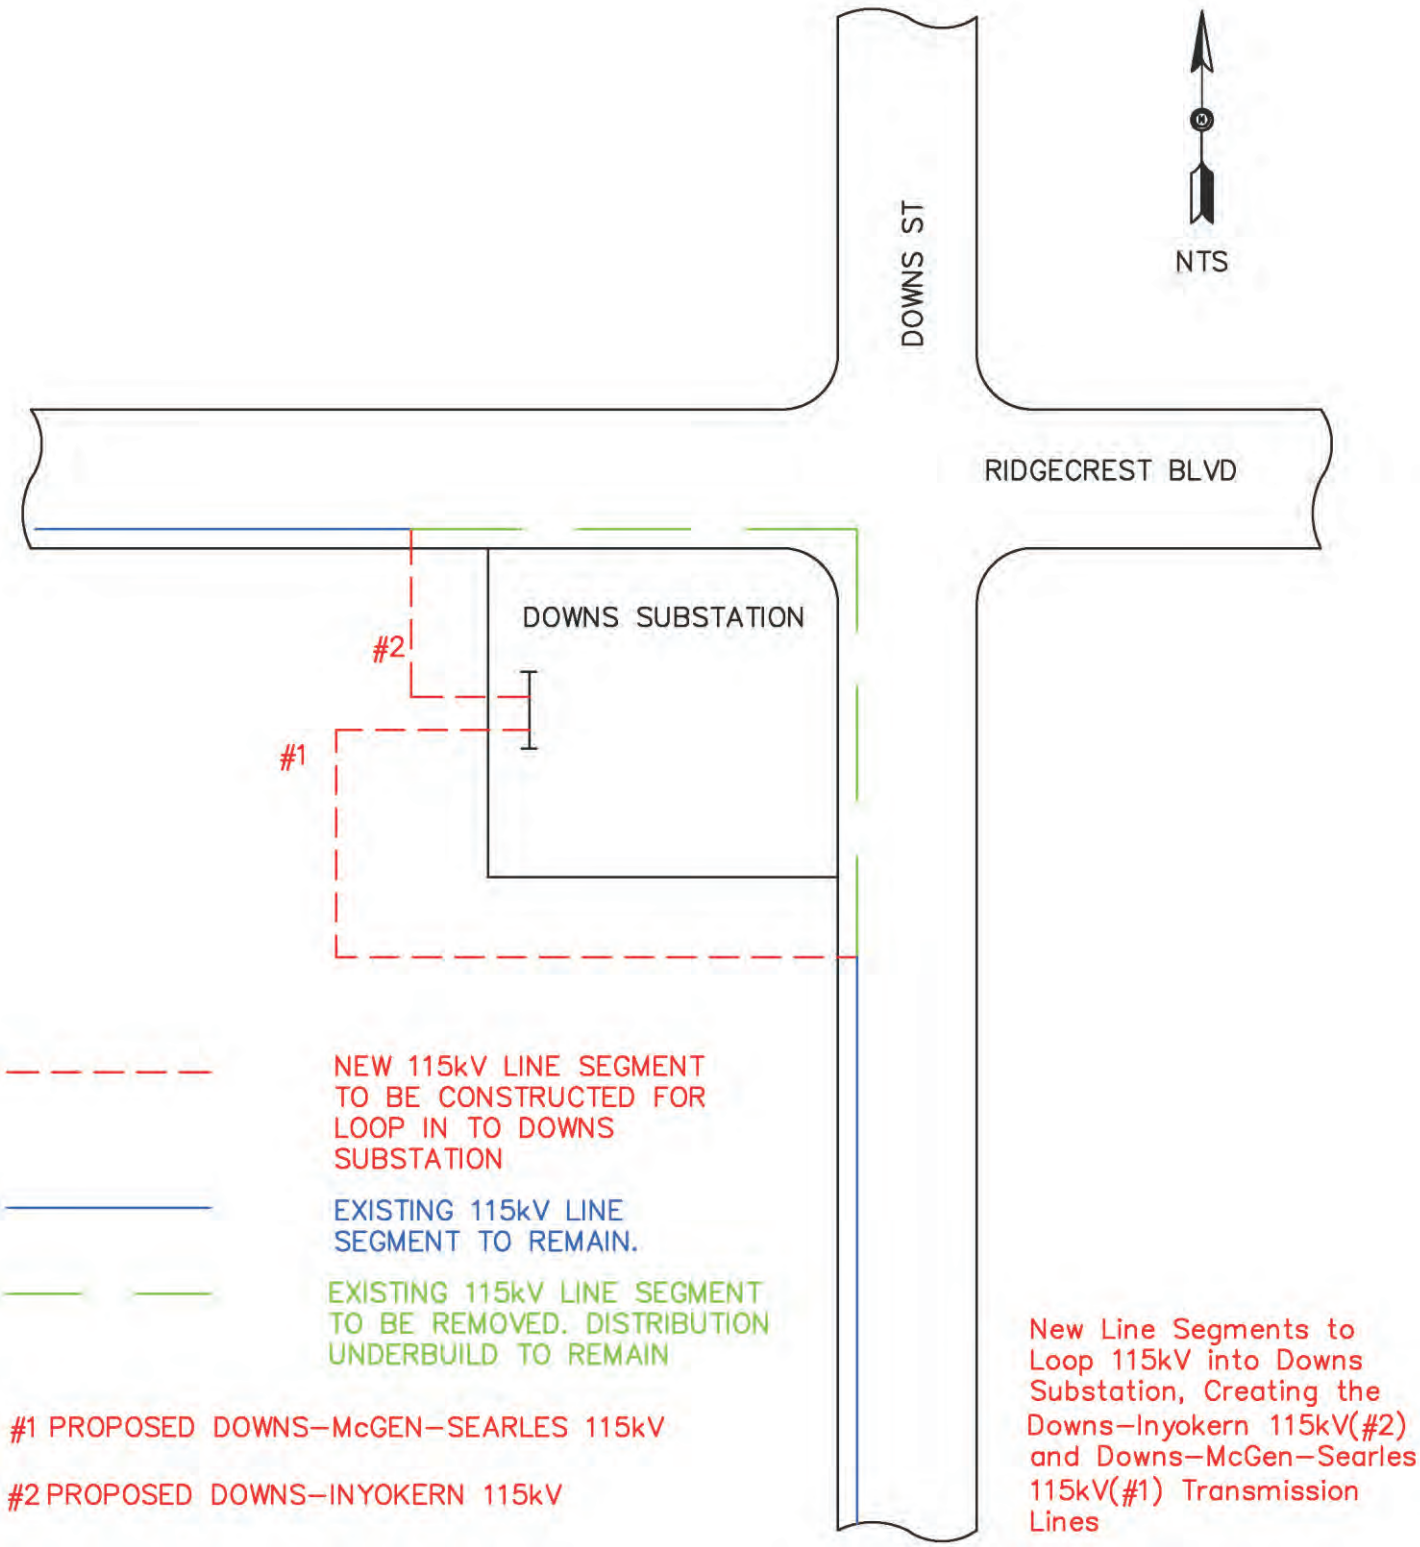

Source: SCE, 2010.

Figure B.1-2

New Downs 115/12 kV Substation 115 kV Looped Configuration