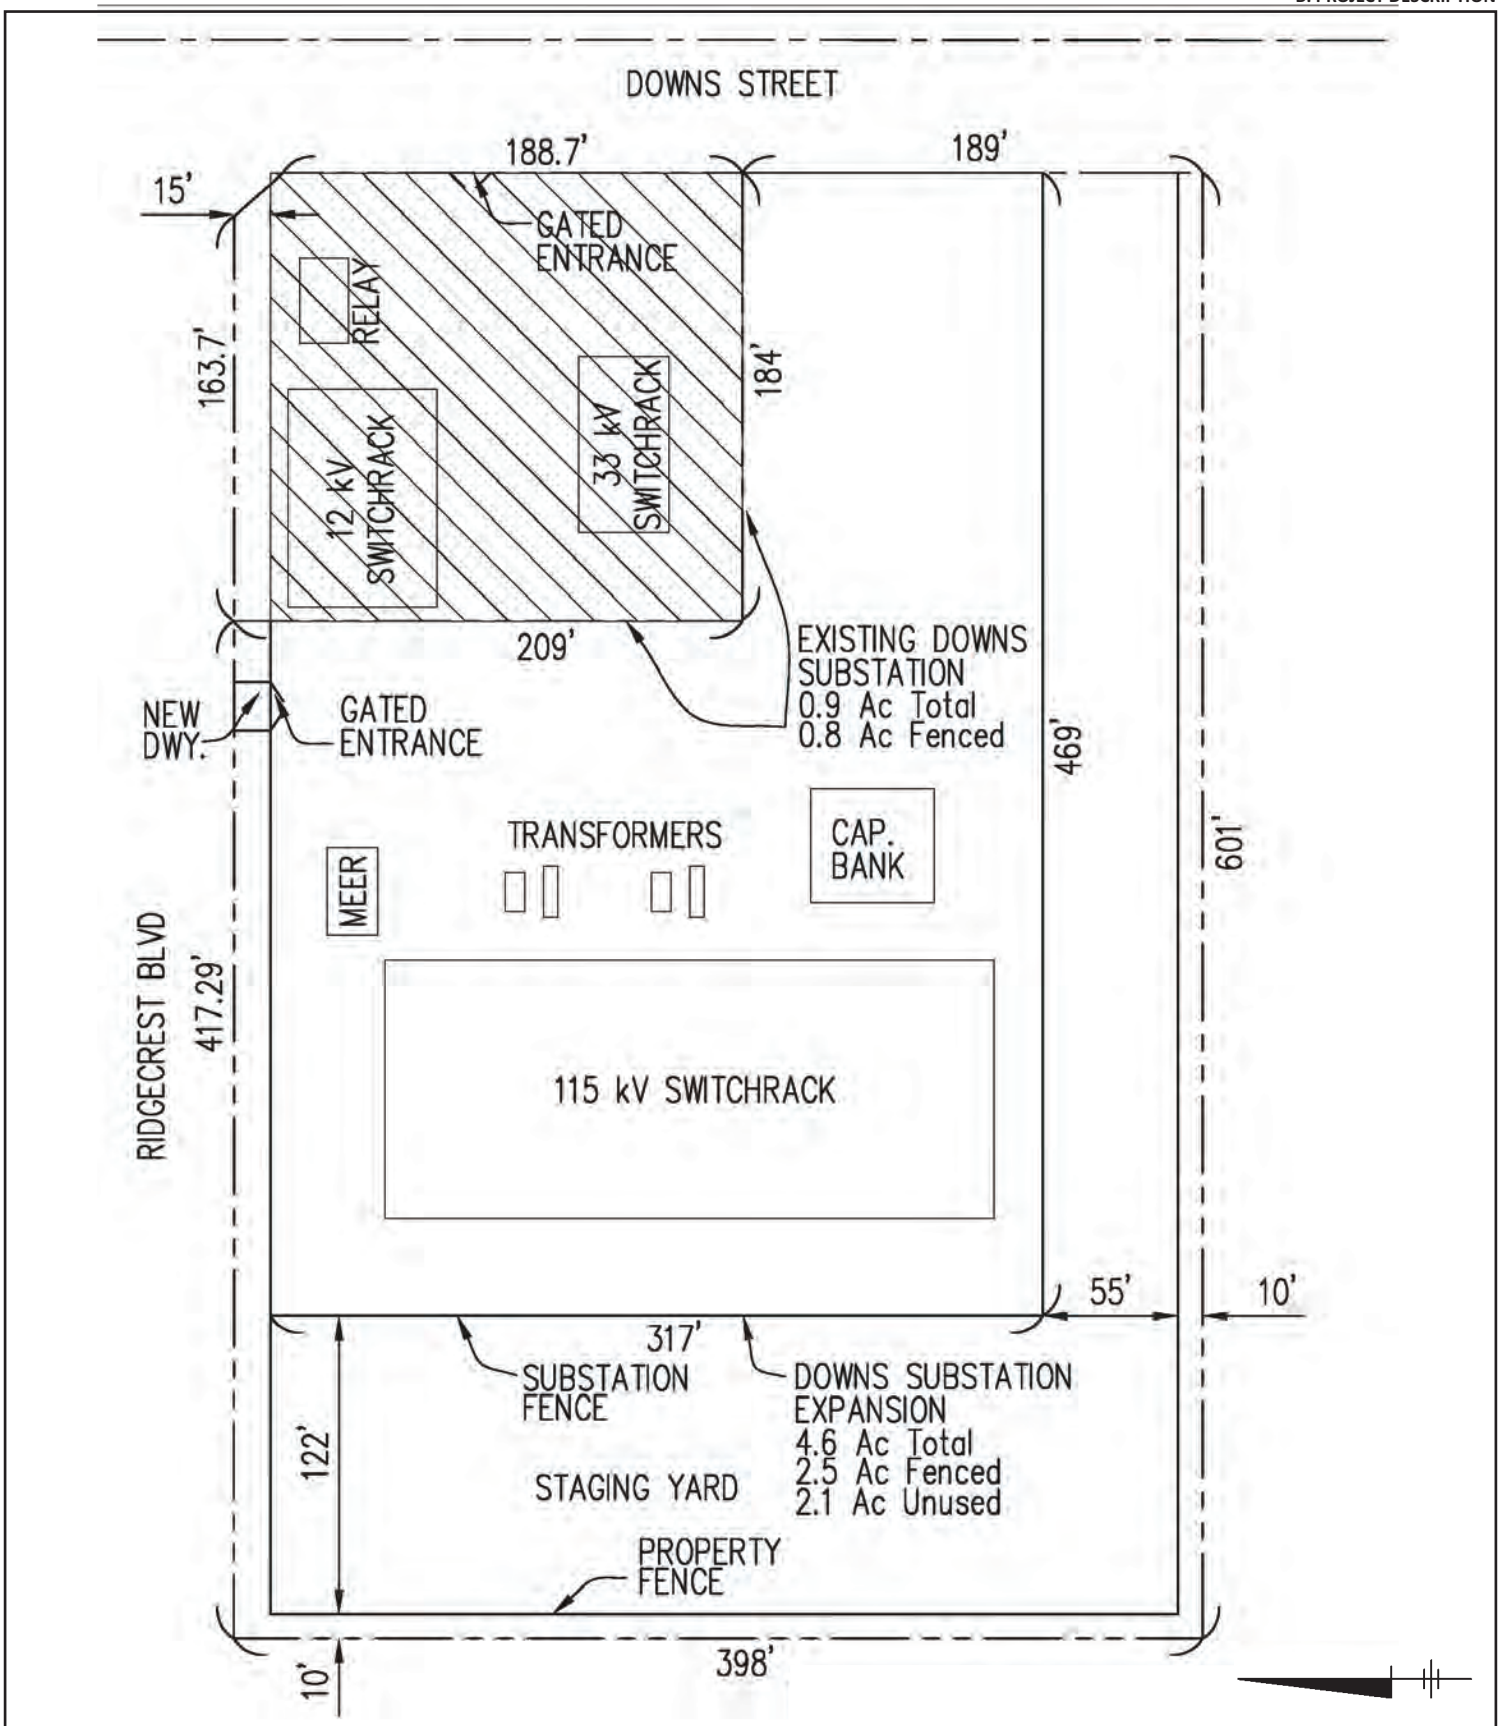

Source: SCE, 2010.

Figure B.1-6
Layout of Downs Substation with Proposed Expansion