C:\DOCUME~1\gonzalg\LOCALS~1\Temp\notesFF692\PRESIDENTIALblockdiagram.dwg, 6/22/2009 1:52:17 PM, gonzalg

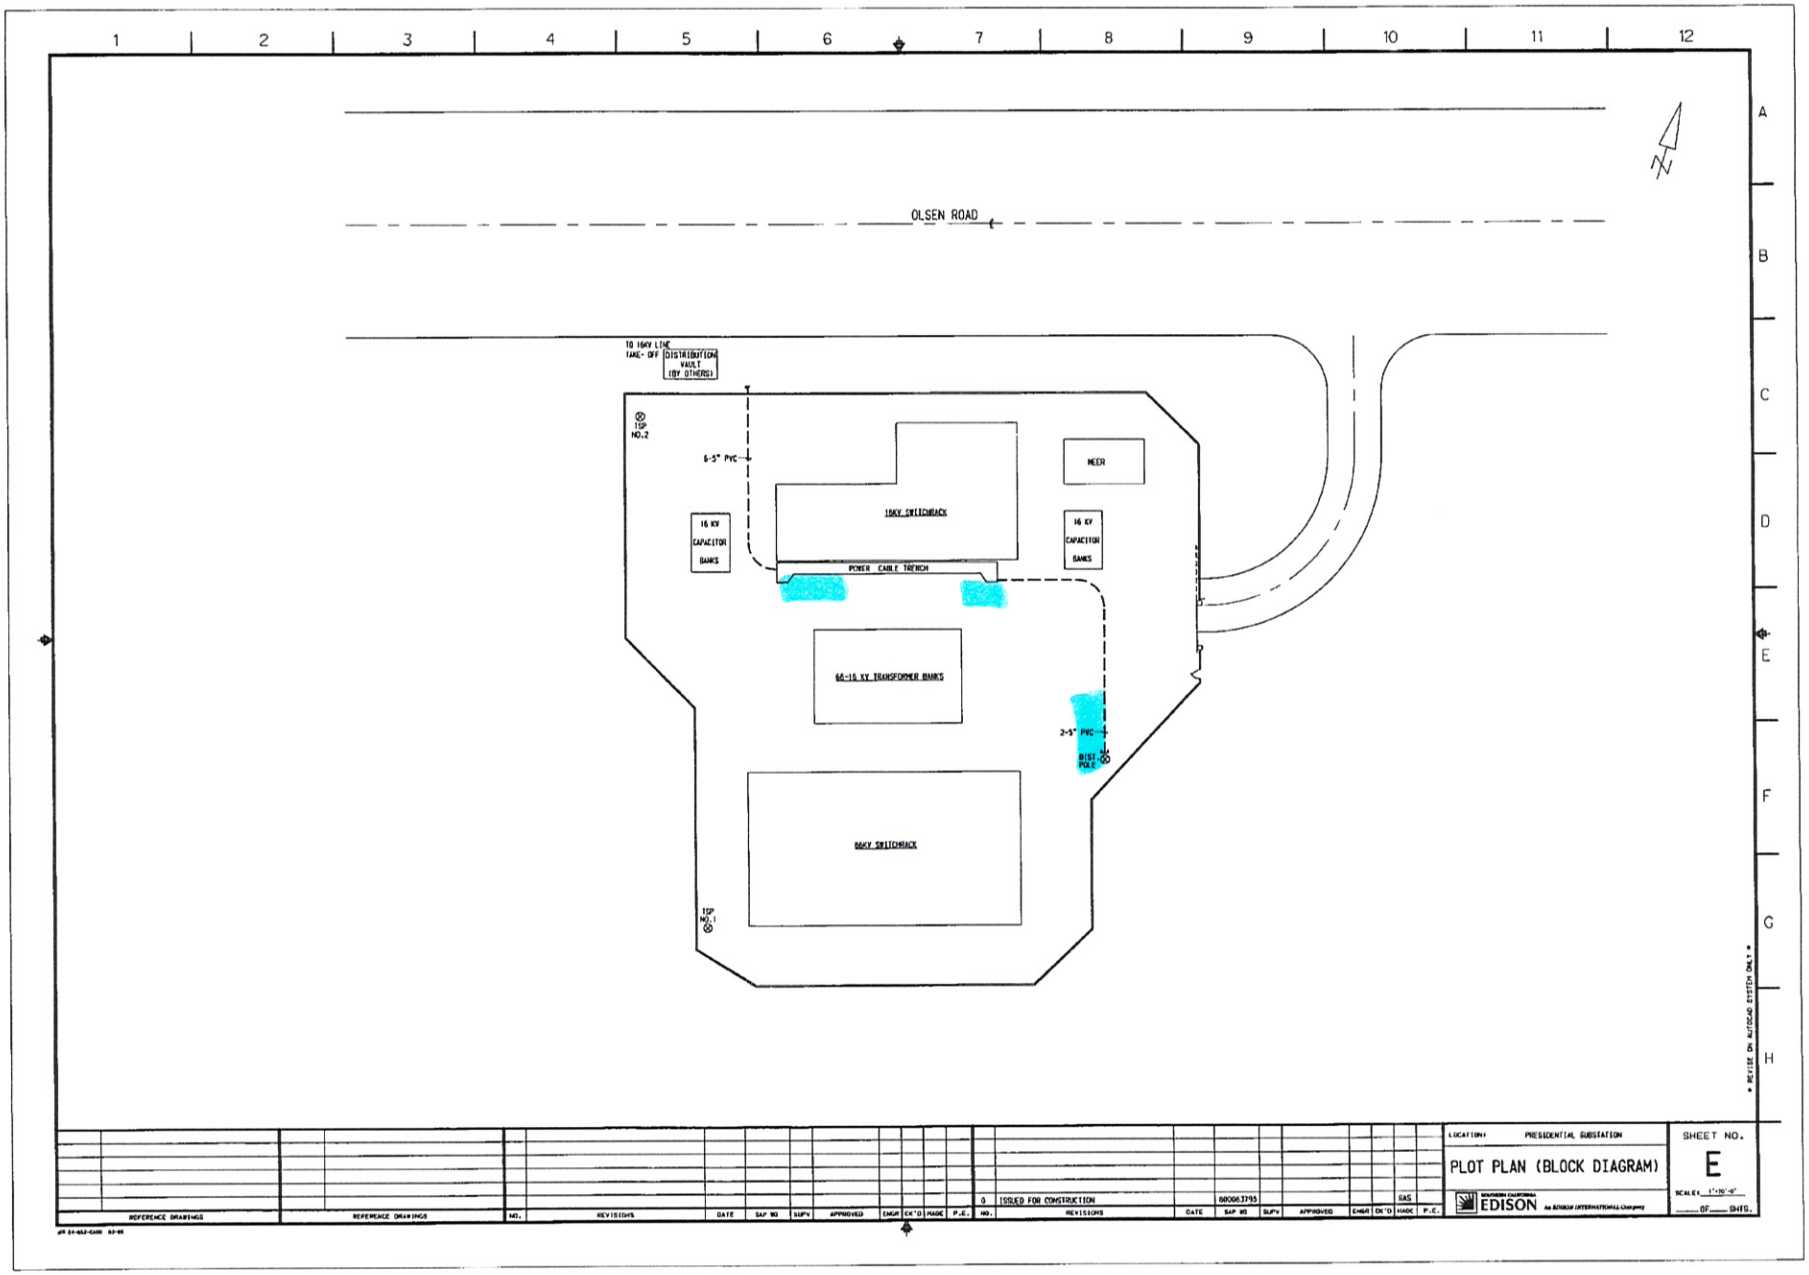

INDICATES CABLE INSTALLATION WORK AREA.