T/Ladd/Tehachapi/Antelope/1004-209

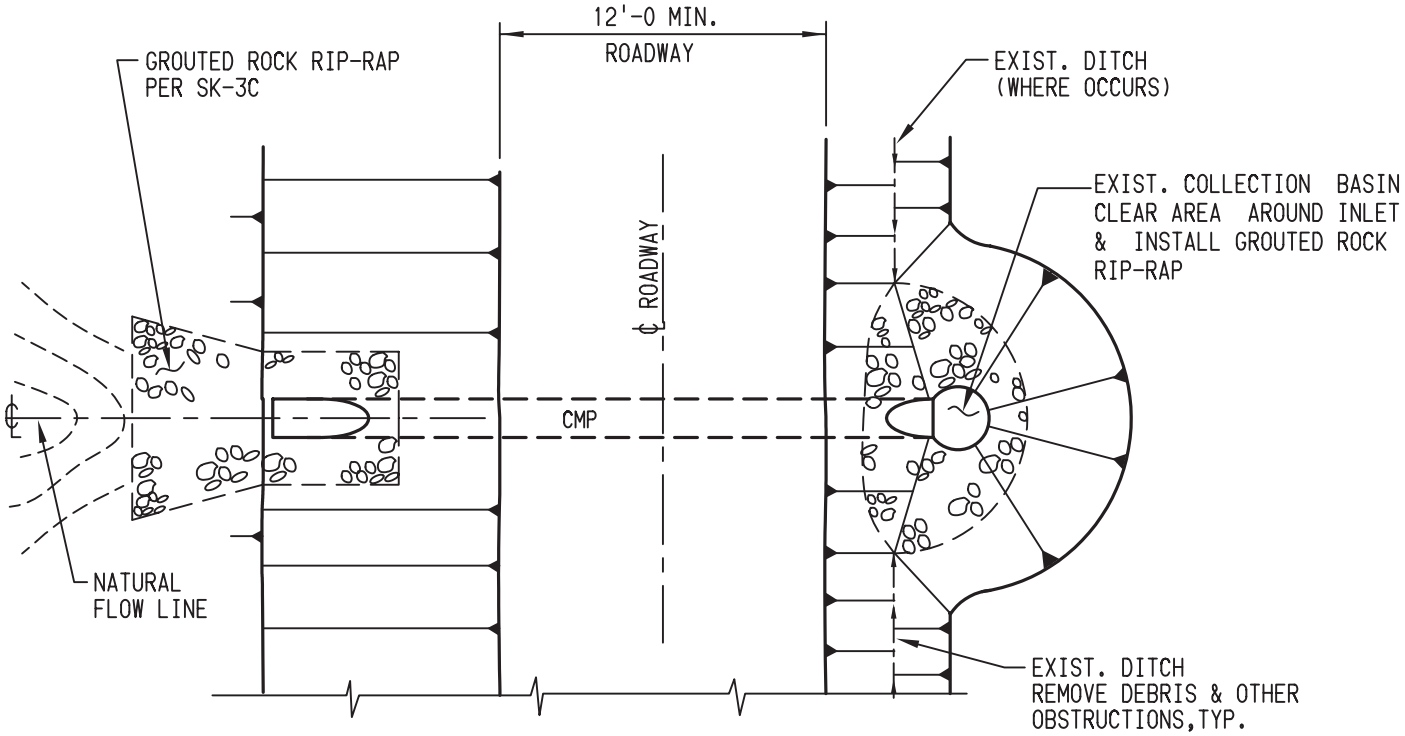


PLAN

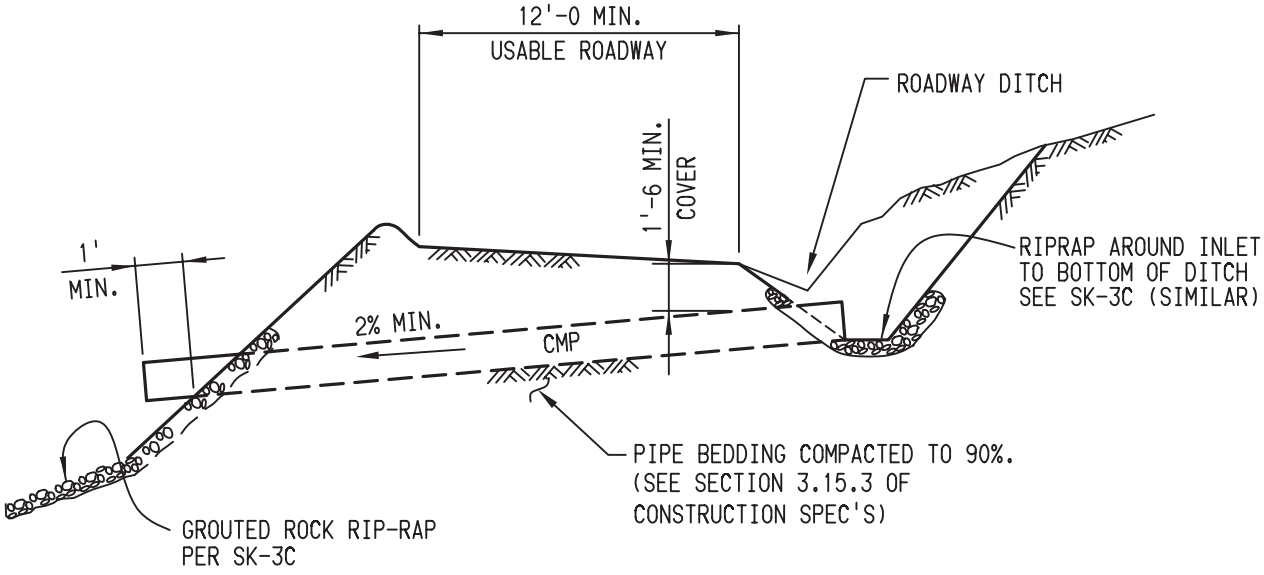


TYPICAL SECTION

| | | | |
|---|---|---|---|
| SOUTHERN CALIFORNIA EDISON An EDISON INTERNATIONAL® Company | Antelope Transmission Project PEA - Segment 1 | Figure 3-14. PIPE CULVERT INSTALLATION | 2004 |