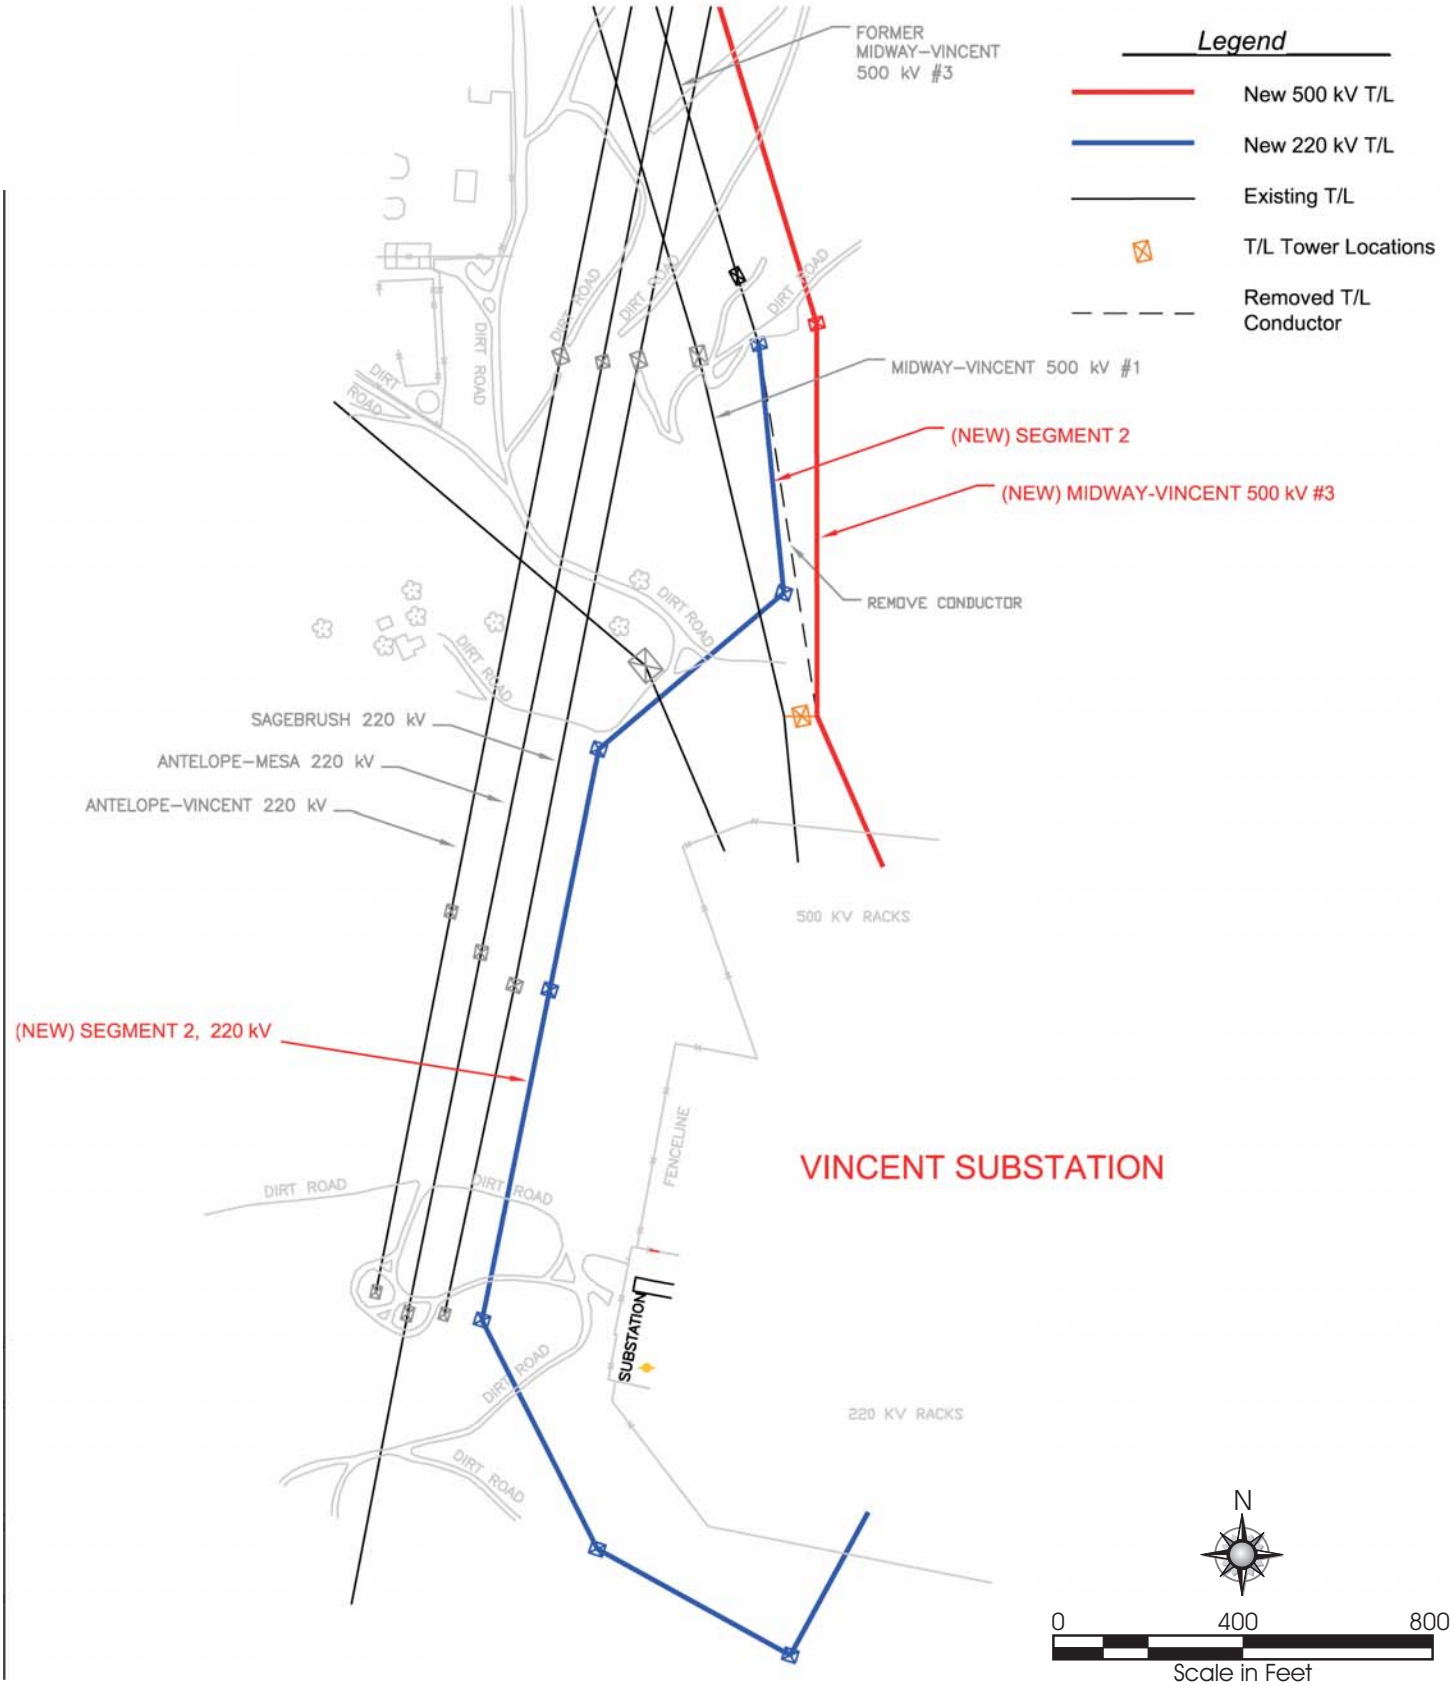

Source: SCE, 2005.

Figure B.2-21

Line Diagram of the Proposed Project and New Midway-Vincent No. 3 Connecting to Vincent Substation