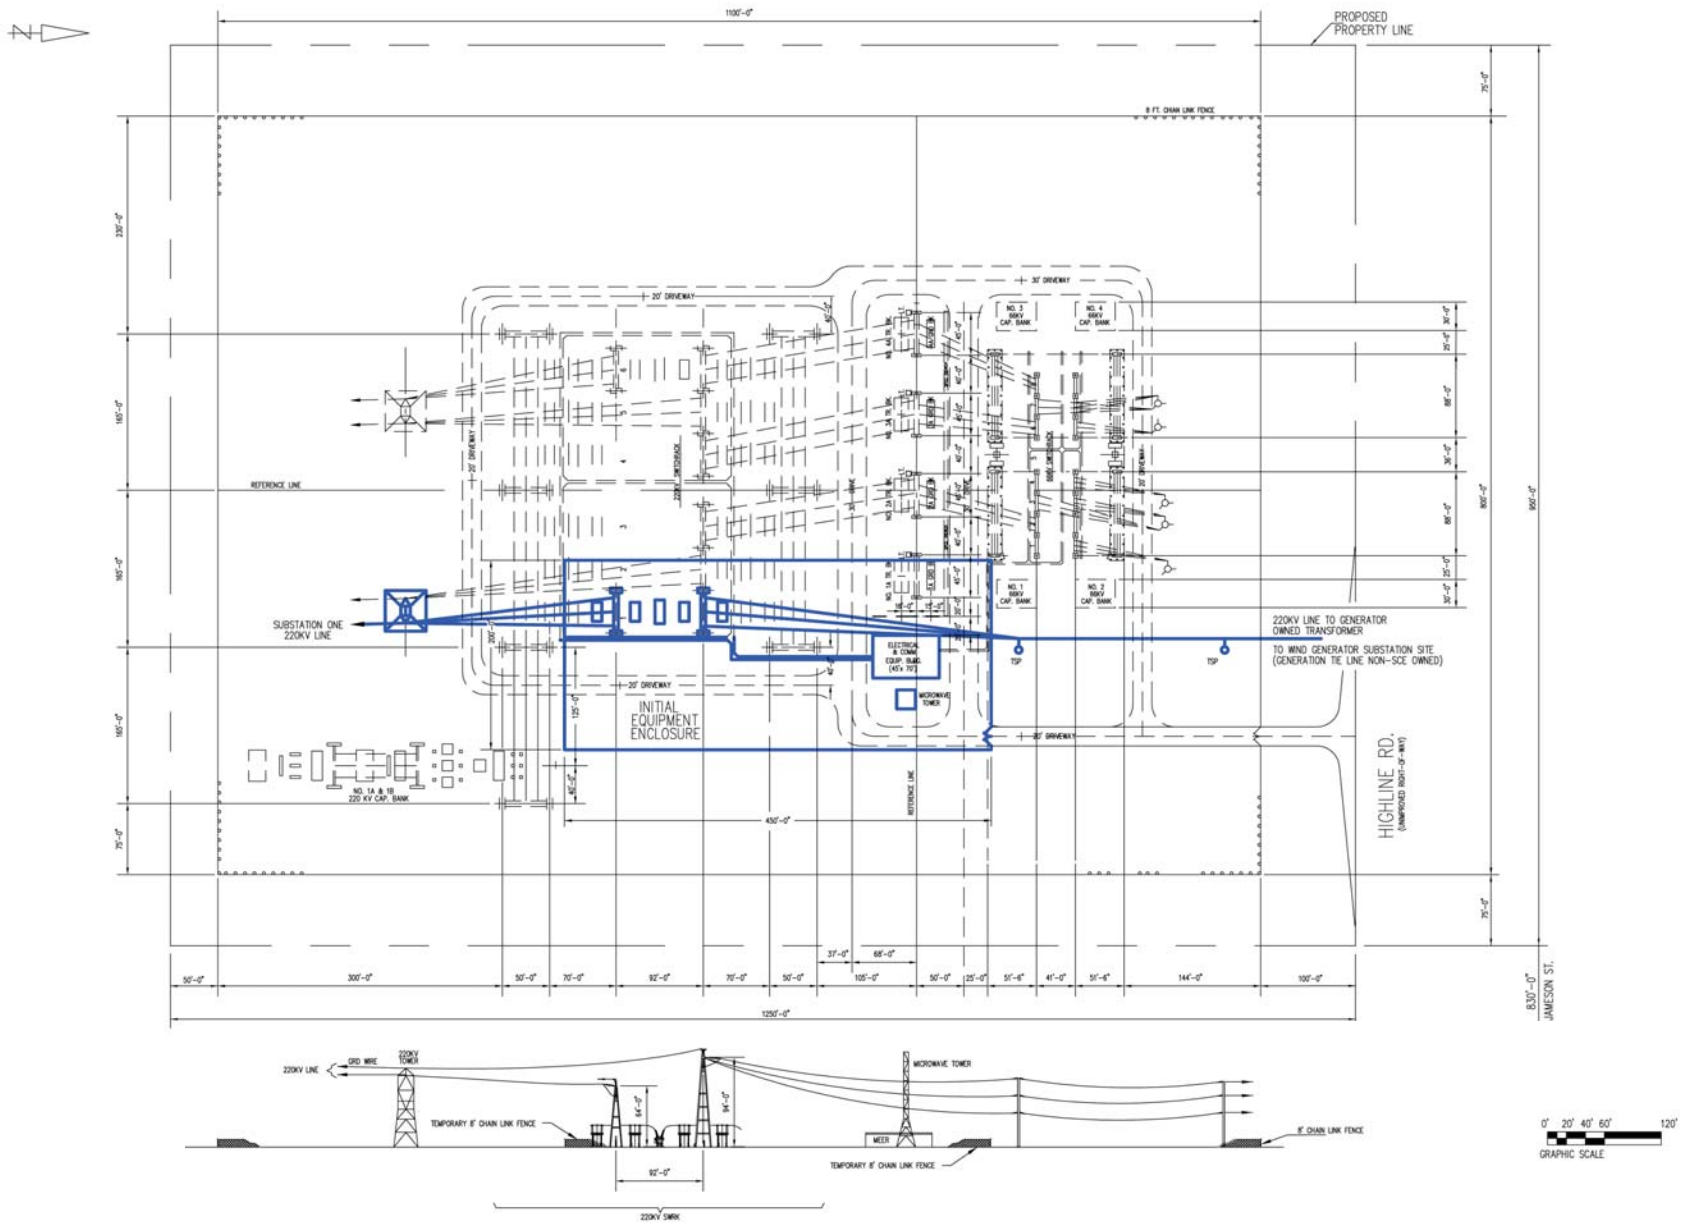

Figure B.2-26
Proposed Substation Two Plot Plan

Source: SCE, 2005.