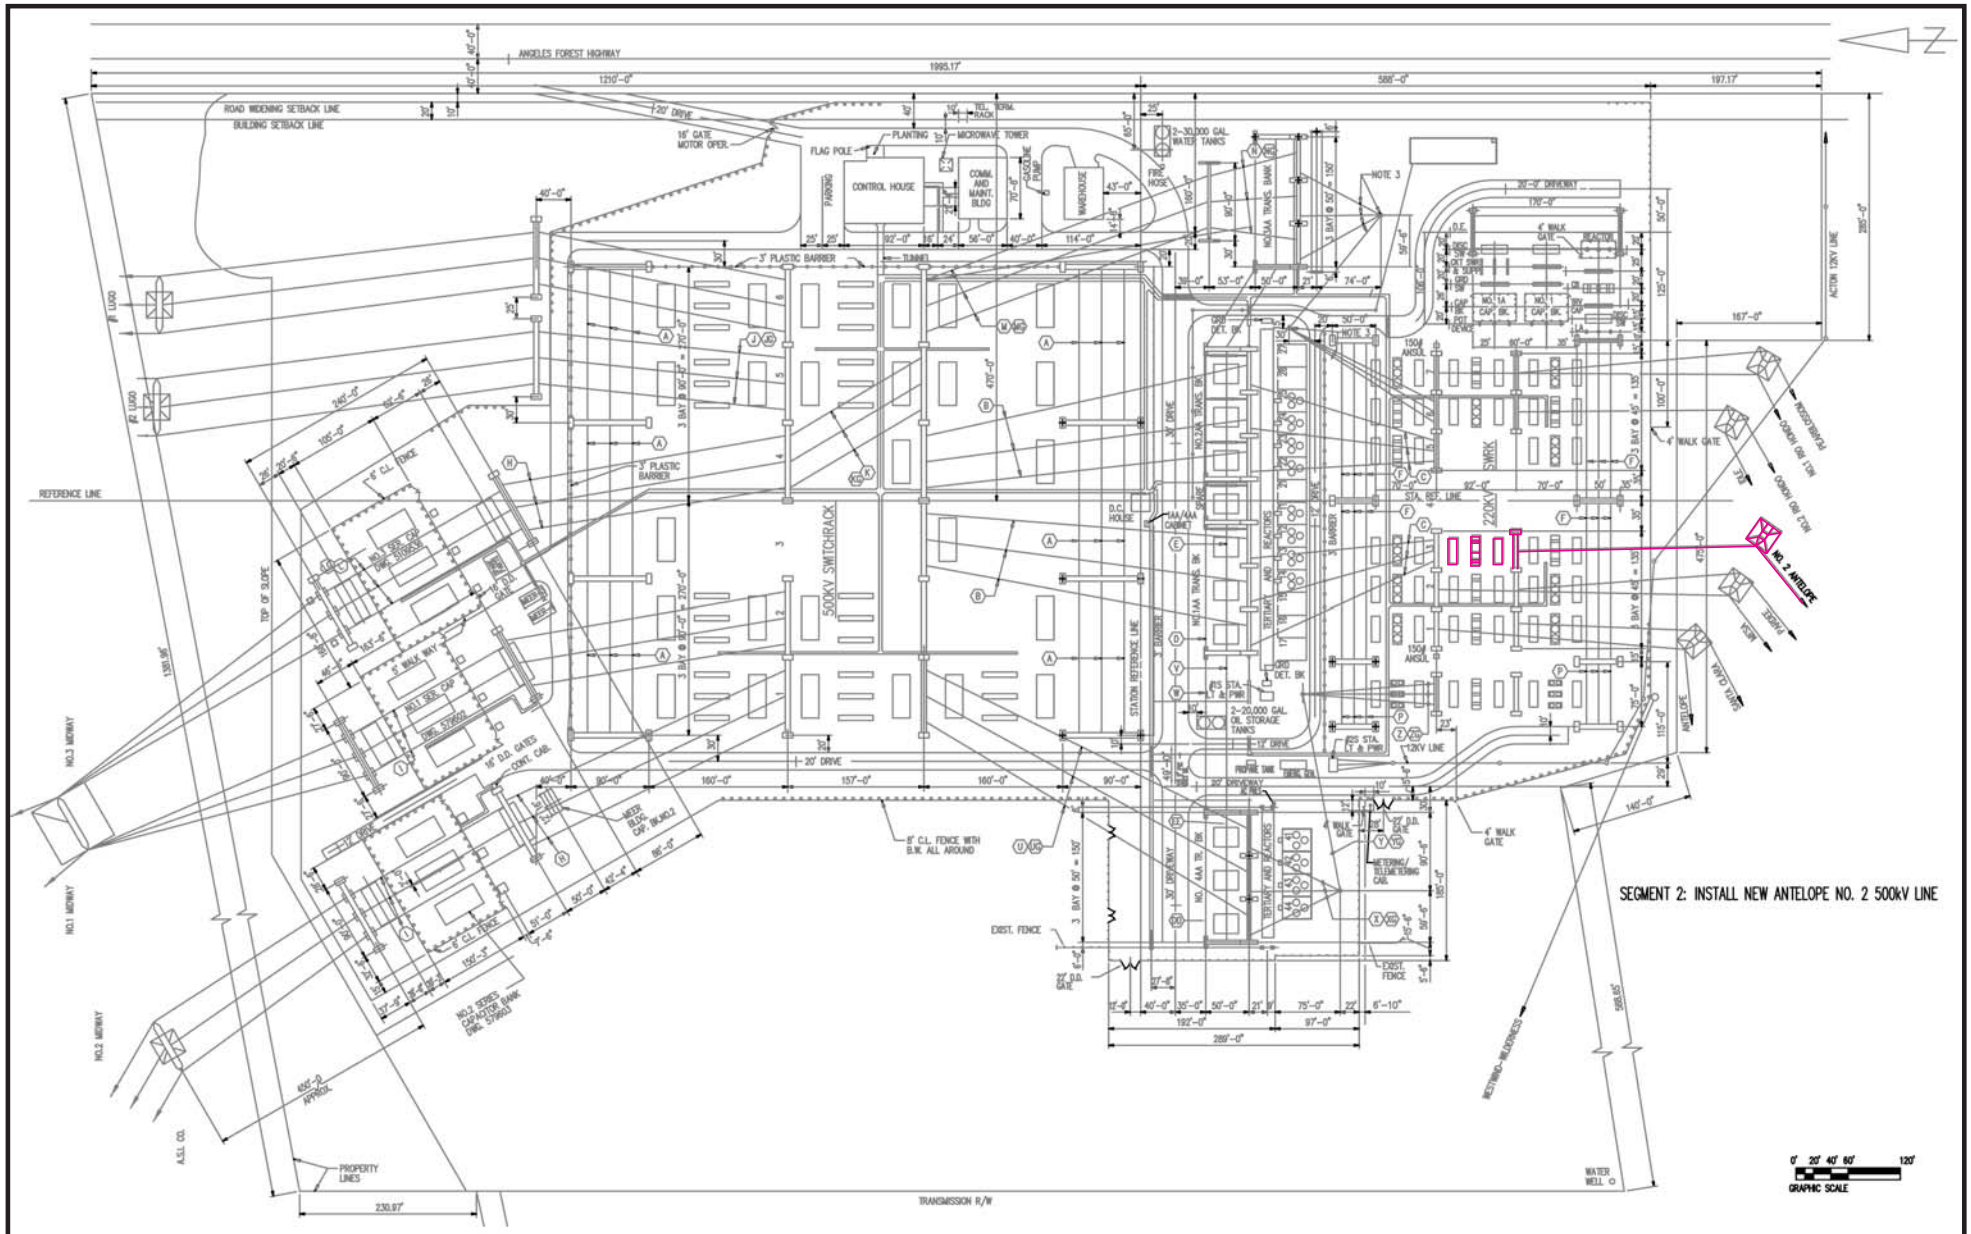

Aspen Environmental Group

Source: SCE, 2005.

Figure B.2-29

Vincent Substation Plot Plan Detailing Proposed Modification