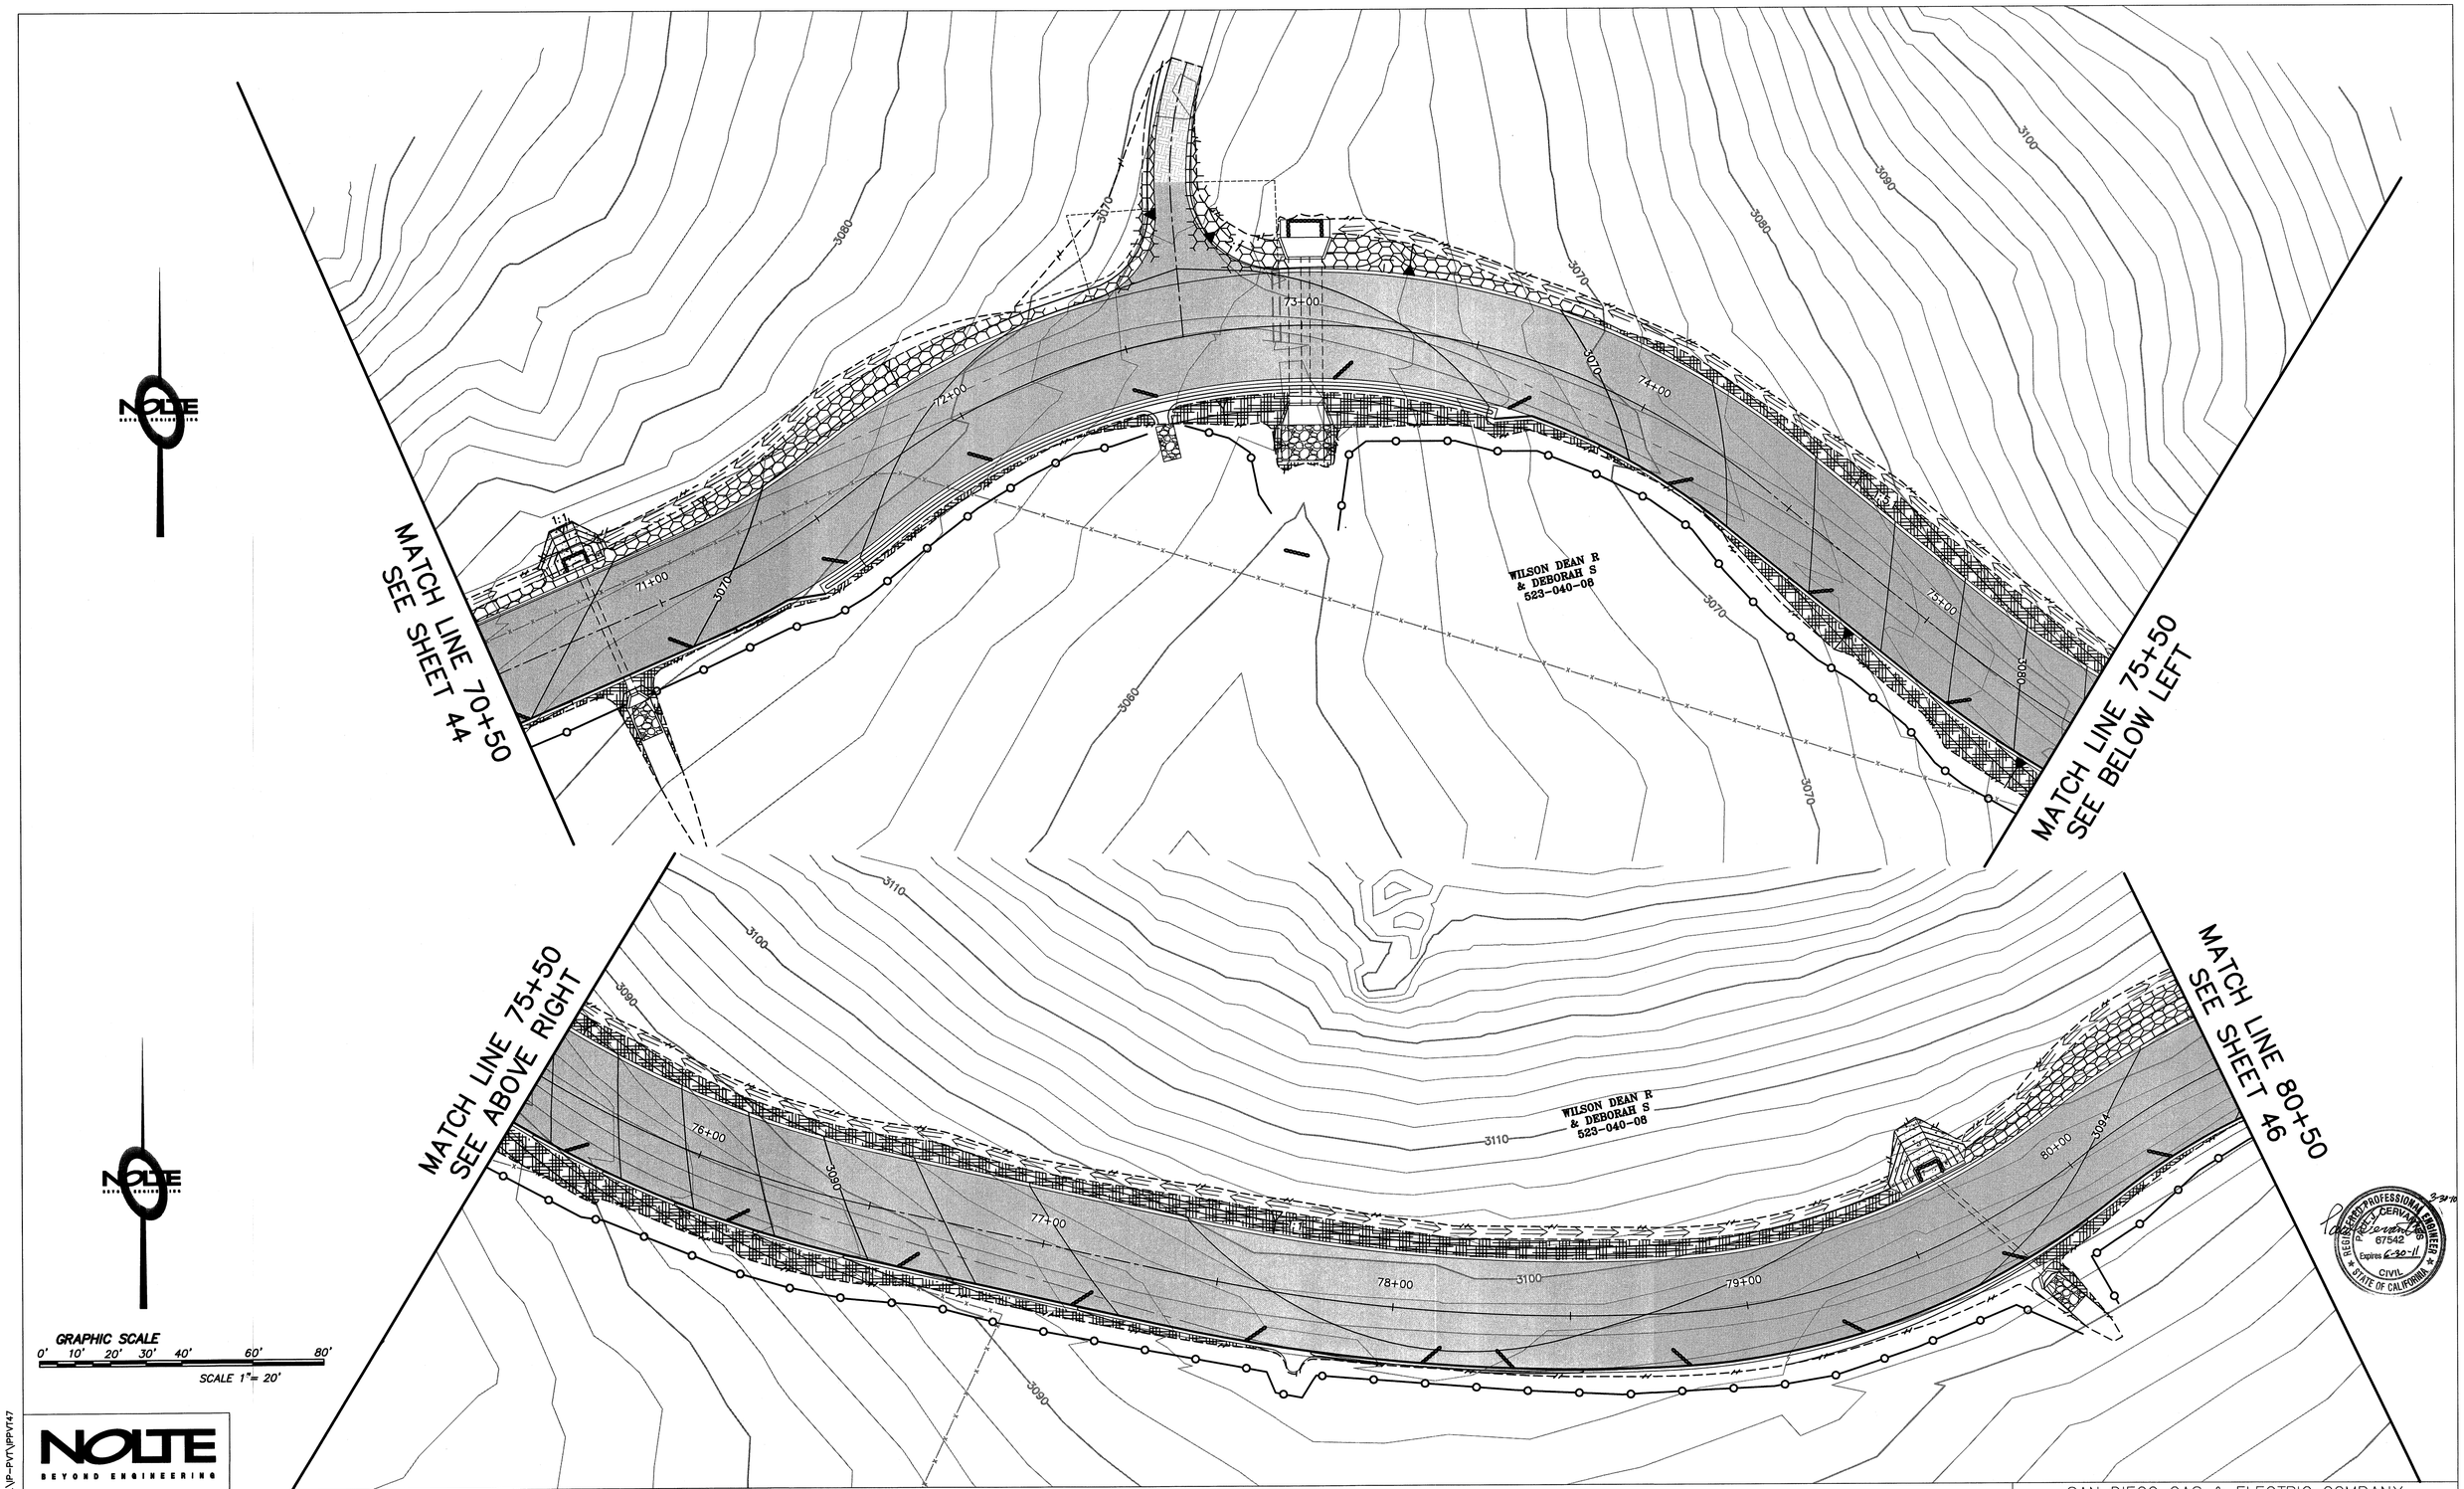

NOLTE
BEYOND ENGINEERING

REGISTERED PROFESSIONAL ENGINEER
RICHARD CERVANTES
67542
Expires 6-30-11
CIVIL
STATE OF CALIFORNIA
5-24-10

REVISIONS

NO.	WORK DONE	DATE:	BY:	APP'D:	NO.	WORK DONE	DATE:	BY:	APP'D:	NO.	WORK DONE	DATE:	BY:	APP'D:	NO.	WORK DONE	DATE:	BY:	APP'D:

SAN DIEGO GAS & ELECTRIC COMPANY
SAN DIEGO, CALIFORNIA

SUNCREST SUBSTATION ACCESS ROAD

EROSION CONTROL PLAN

DRAWN BY:	DHT	DATE:	3/24/10	SCALE:	1"=20'	W.O.: –	REV.: 0
CHECKED BY:	PJC	DATE:	–				
APPROVED BY:	CR	DATE:	–	SHEET 47 OF 55			
CAD NO.:	IPPVT47			PLOT SCALE:	1=1		

SCR-C-247

N:\S38039600\CADD\USFS\CIVIL\P-P\T\IPPVT47