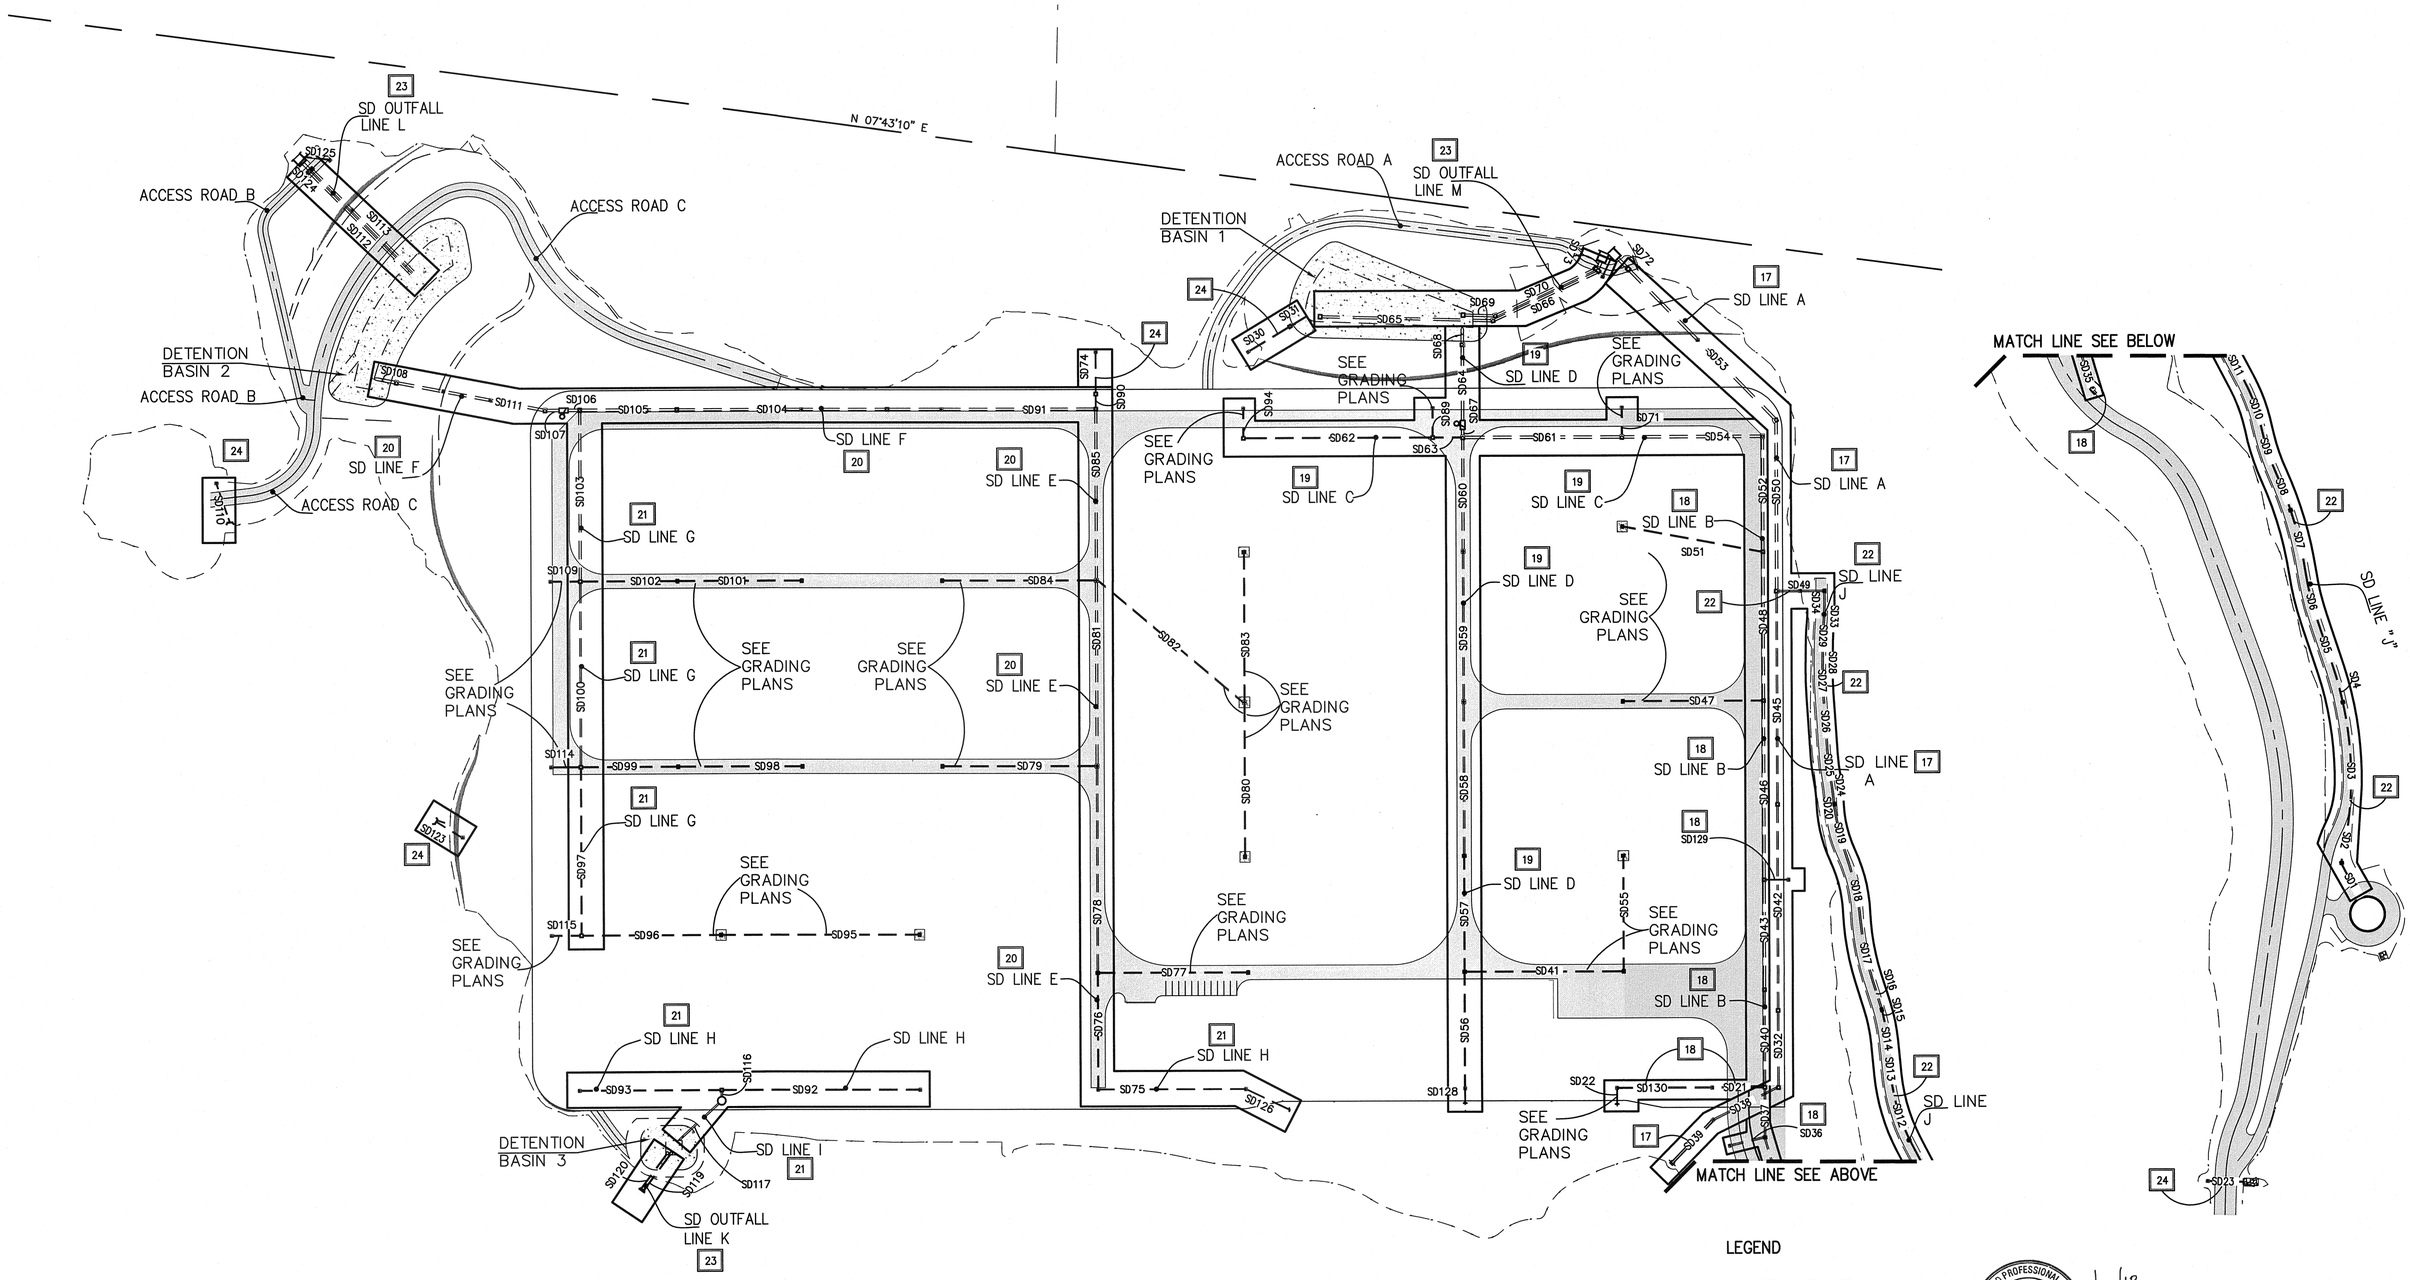

LEGEND

SD ID LABEL — SD LINE D

SHEET No. — XX

FOR SD LATERALS NOT LOCATED IN THE PROFILE SYSTEM SEE GRADING PLANS.

REGISTERED PROFESSIONAL ENGINEER — RICHARD W. MILLER — No. C63344 Exp. 6-30-10 — CIVIL — STATE OF CALIFORNIA

5/30/10

NOLTE BEYOND ENGINEERING

GRAPHIC SCALE 0' 100' 150' 200' 300' 400'

SCALE: 1"= 100'

REVISIONS

NO.	WORK DONE	DATE:	BY:	APP'D:

SAN DIEGO GAS & ELECTRIC COMPANY
SAN DIEGO, CALIFORNIA

SUNCREST SUBSTATION

STORM DRAIN PROFILES – KEY MAP

DRAWN BY:	MJ	DATE: 3/24/10	SCALE: 1"=100'	W.O.: –	REV.: 0
CHECKED BY:	RWM	DATE: –			
APPROVED BY:	CR	DATE: –	SHEET 16 OF 66		
CAD NO.:	GP16	PLOT SCALE: 1=1			

SCR-C-016

N:\SD8039600\CADD\USFS\CIVIL\GP\GP16
XREFS: