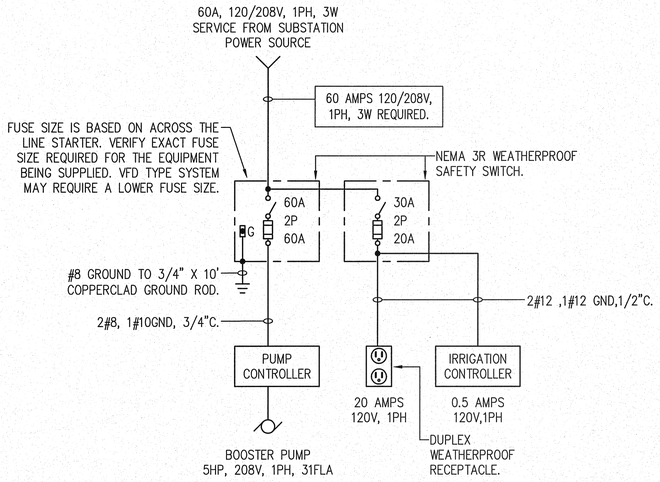

IRRIGATION PUMP STATION "C" SINGLE LINE DIAGRAM

NO SCALE

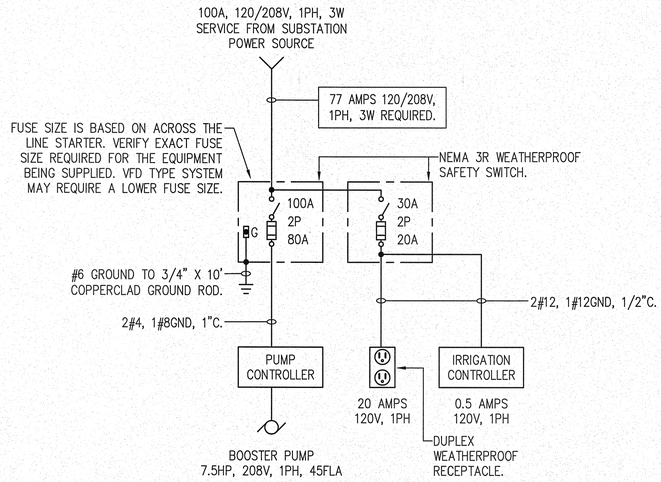

IRRIGATION PUMP STATION "B" SINGLE LINE DIAGRAM

NO SCALE

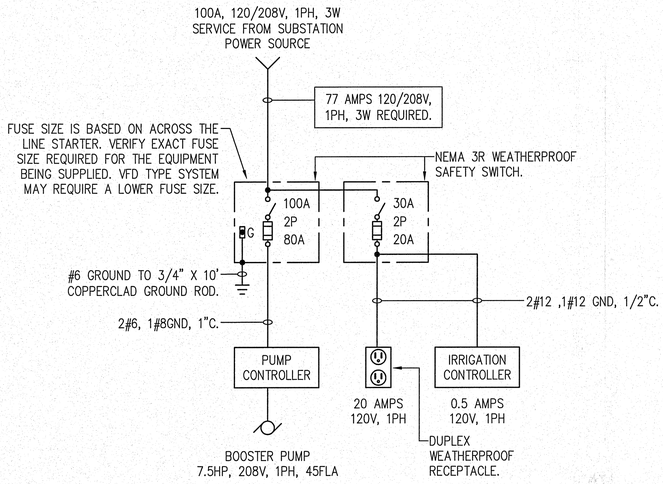

IRRIGATION PUMP STATION "A" SINGLE LINE DIAGRAM

NO SCALE

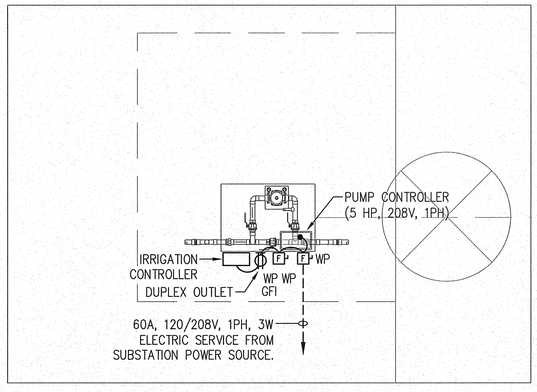

IRRIGATION PUMP STATION "C" ELECTRICAL PLAN

3/8"=1'-0"

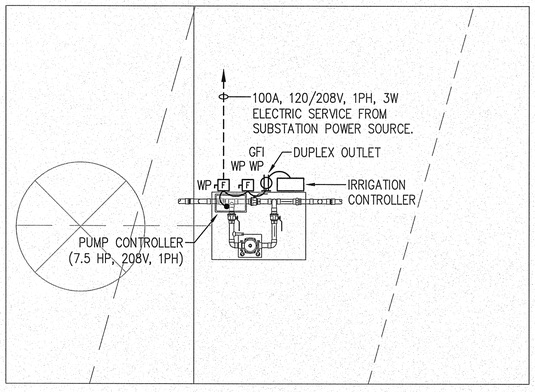

IRRIGATION PUMP STATION "B" ELECTRICAL PLAN

3/8"=1'-0"

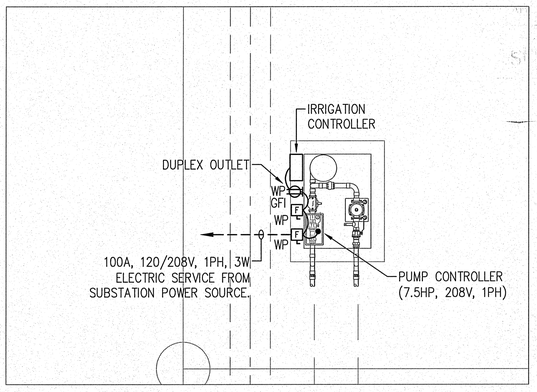

IRRIGATION PUMP STATION "A" ELECTRICAL PLAN

3/8"=1'-0"

NOLTE
BEYOND ENGINEERING

REGISTERED PROFESSIONAL ENGINEER
GRAHAM L. GREEN
E015691
Exp. 06-30-10
ELECTRICAL
STATE OF CALIFORNIA
3-30-10

G4 ENGINEERING, INC.
electrical consultants
825 KUHN DRIVE, SUITE 103
CHULA VISTA, CA 91914
(619) 934-0825 PH (619) 934-0825 FAX

REVISIONS

NO.	WORK DONE	DATE:	BY:	APP'D:	NO.	WORK DONE	DATE:	BY:	APP'D:	NO.	WORK DONE	DATE:	BY:	APP'D:	NO.	WORK DONE	DATE:	BY:	APP'D:

SAN DIEGO GAS & ELECTRIC COMPANY
SAN DIEGO, CALIFORNIA

SUNCREST SUBSTATION

IRRIGATION PUMP STATIONS A, B, AND C DETAILS

DRAWN BY:	DG	DATE: 3/24/10	SCALE: AS NOTED	W.O.: –	REV.: 0
CHECKED BY:	GG	DATE: –			
APPROVED BY:	GG	DATE: –	SHEET 59 OF 66	SCR-C-059	
CAD NO.: G4-08125 ELEC		PLOT SCALE: 1:1			

P:\2008 PROJECTS\08125-SDGE SUNCREST\ELEC WD\G4-08125 ELEC
XREFS: