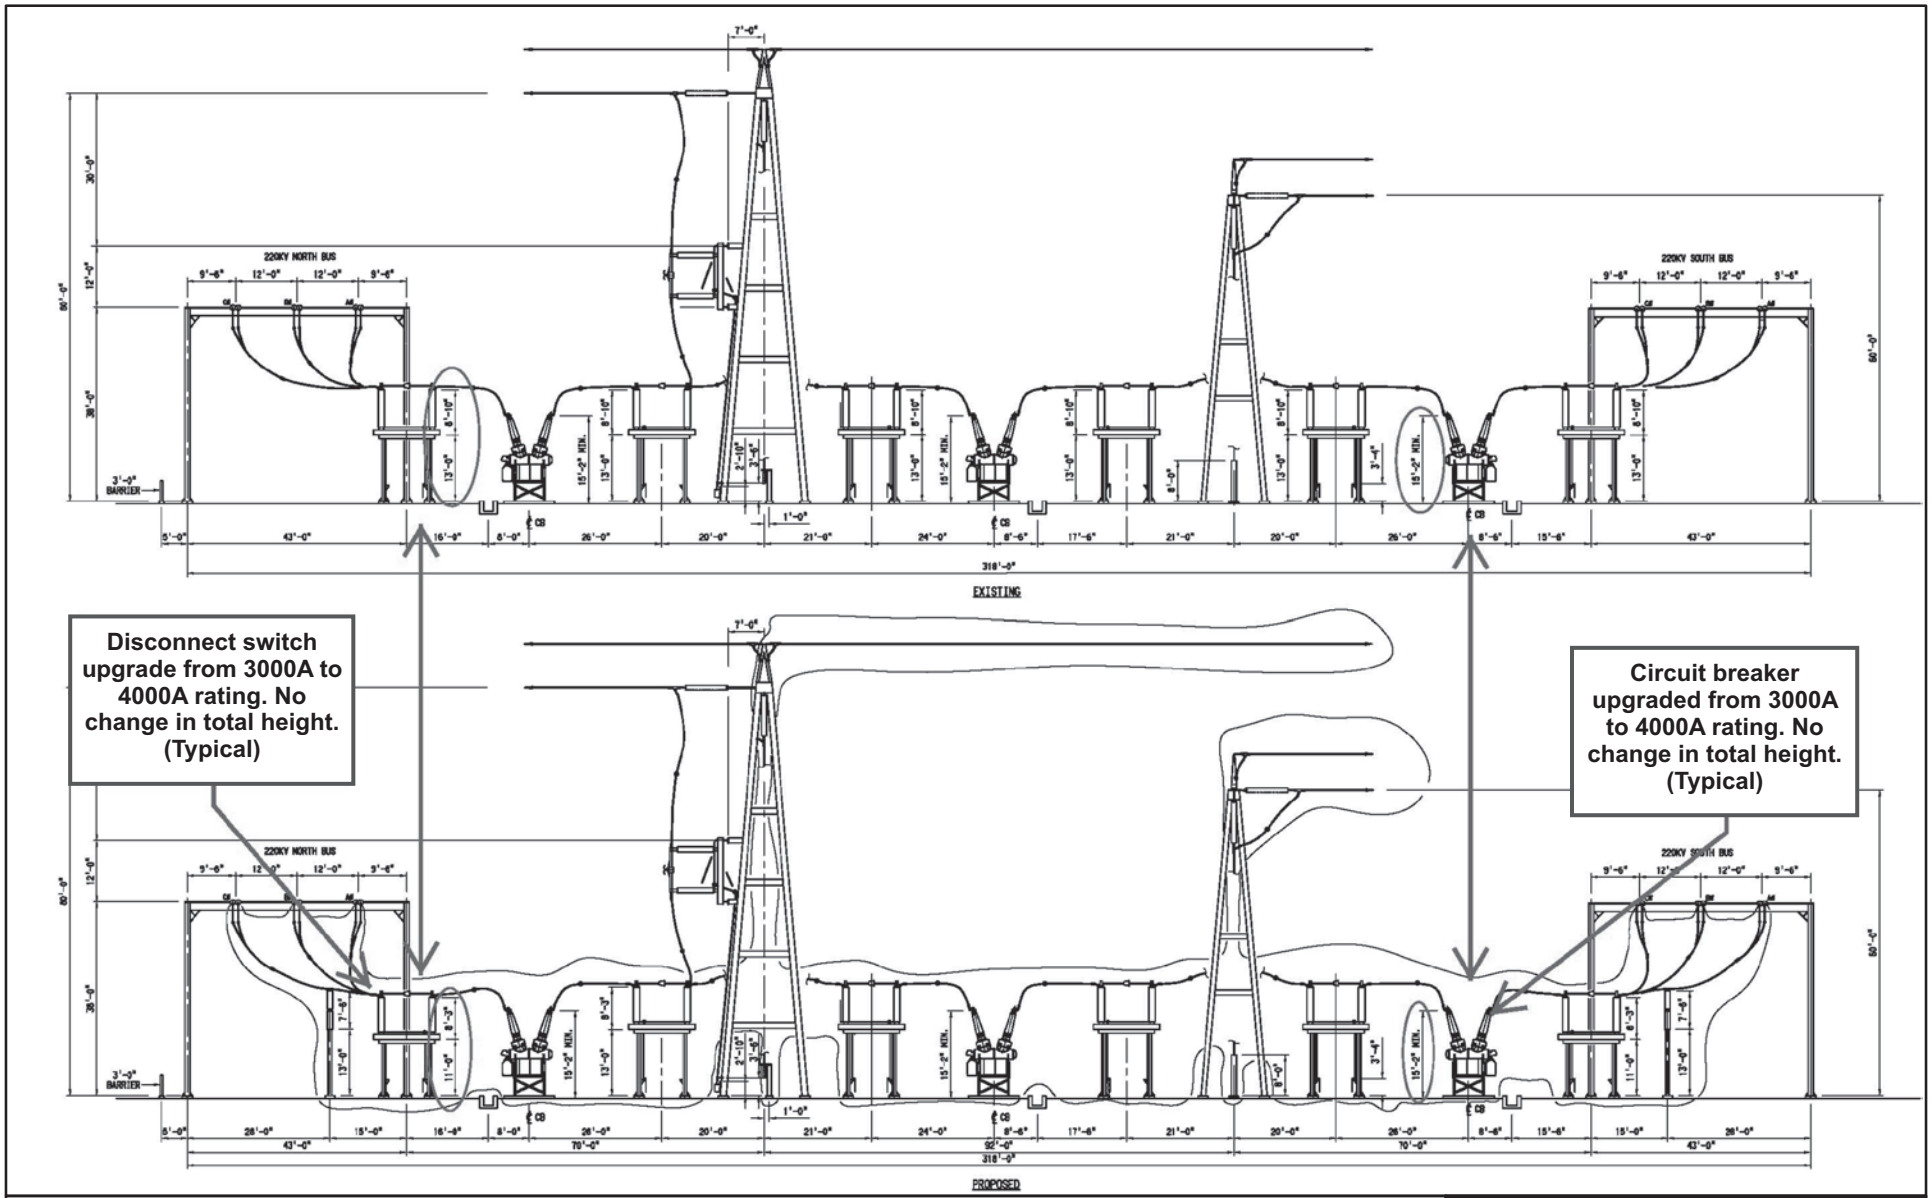

Source: SCE, 2014a.

West of Devers Upgrade Project

Figure B-12

220 kV Substation Profile