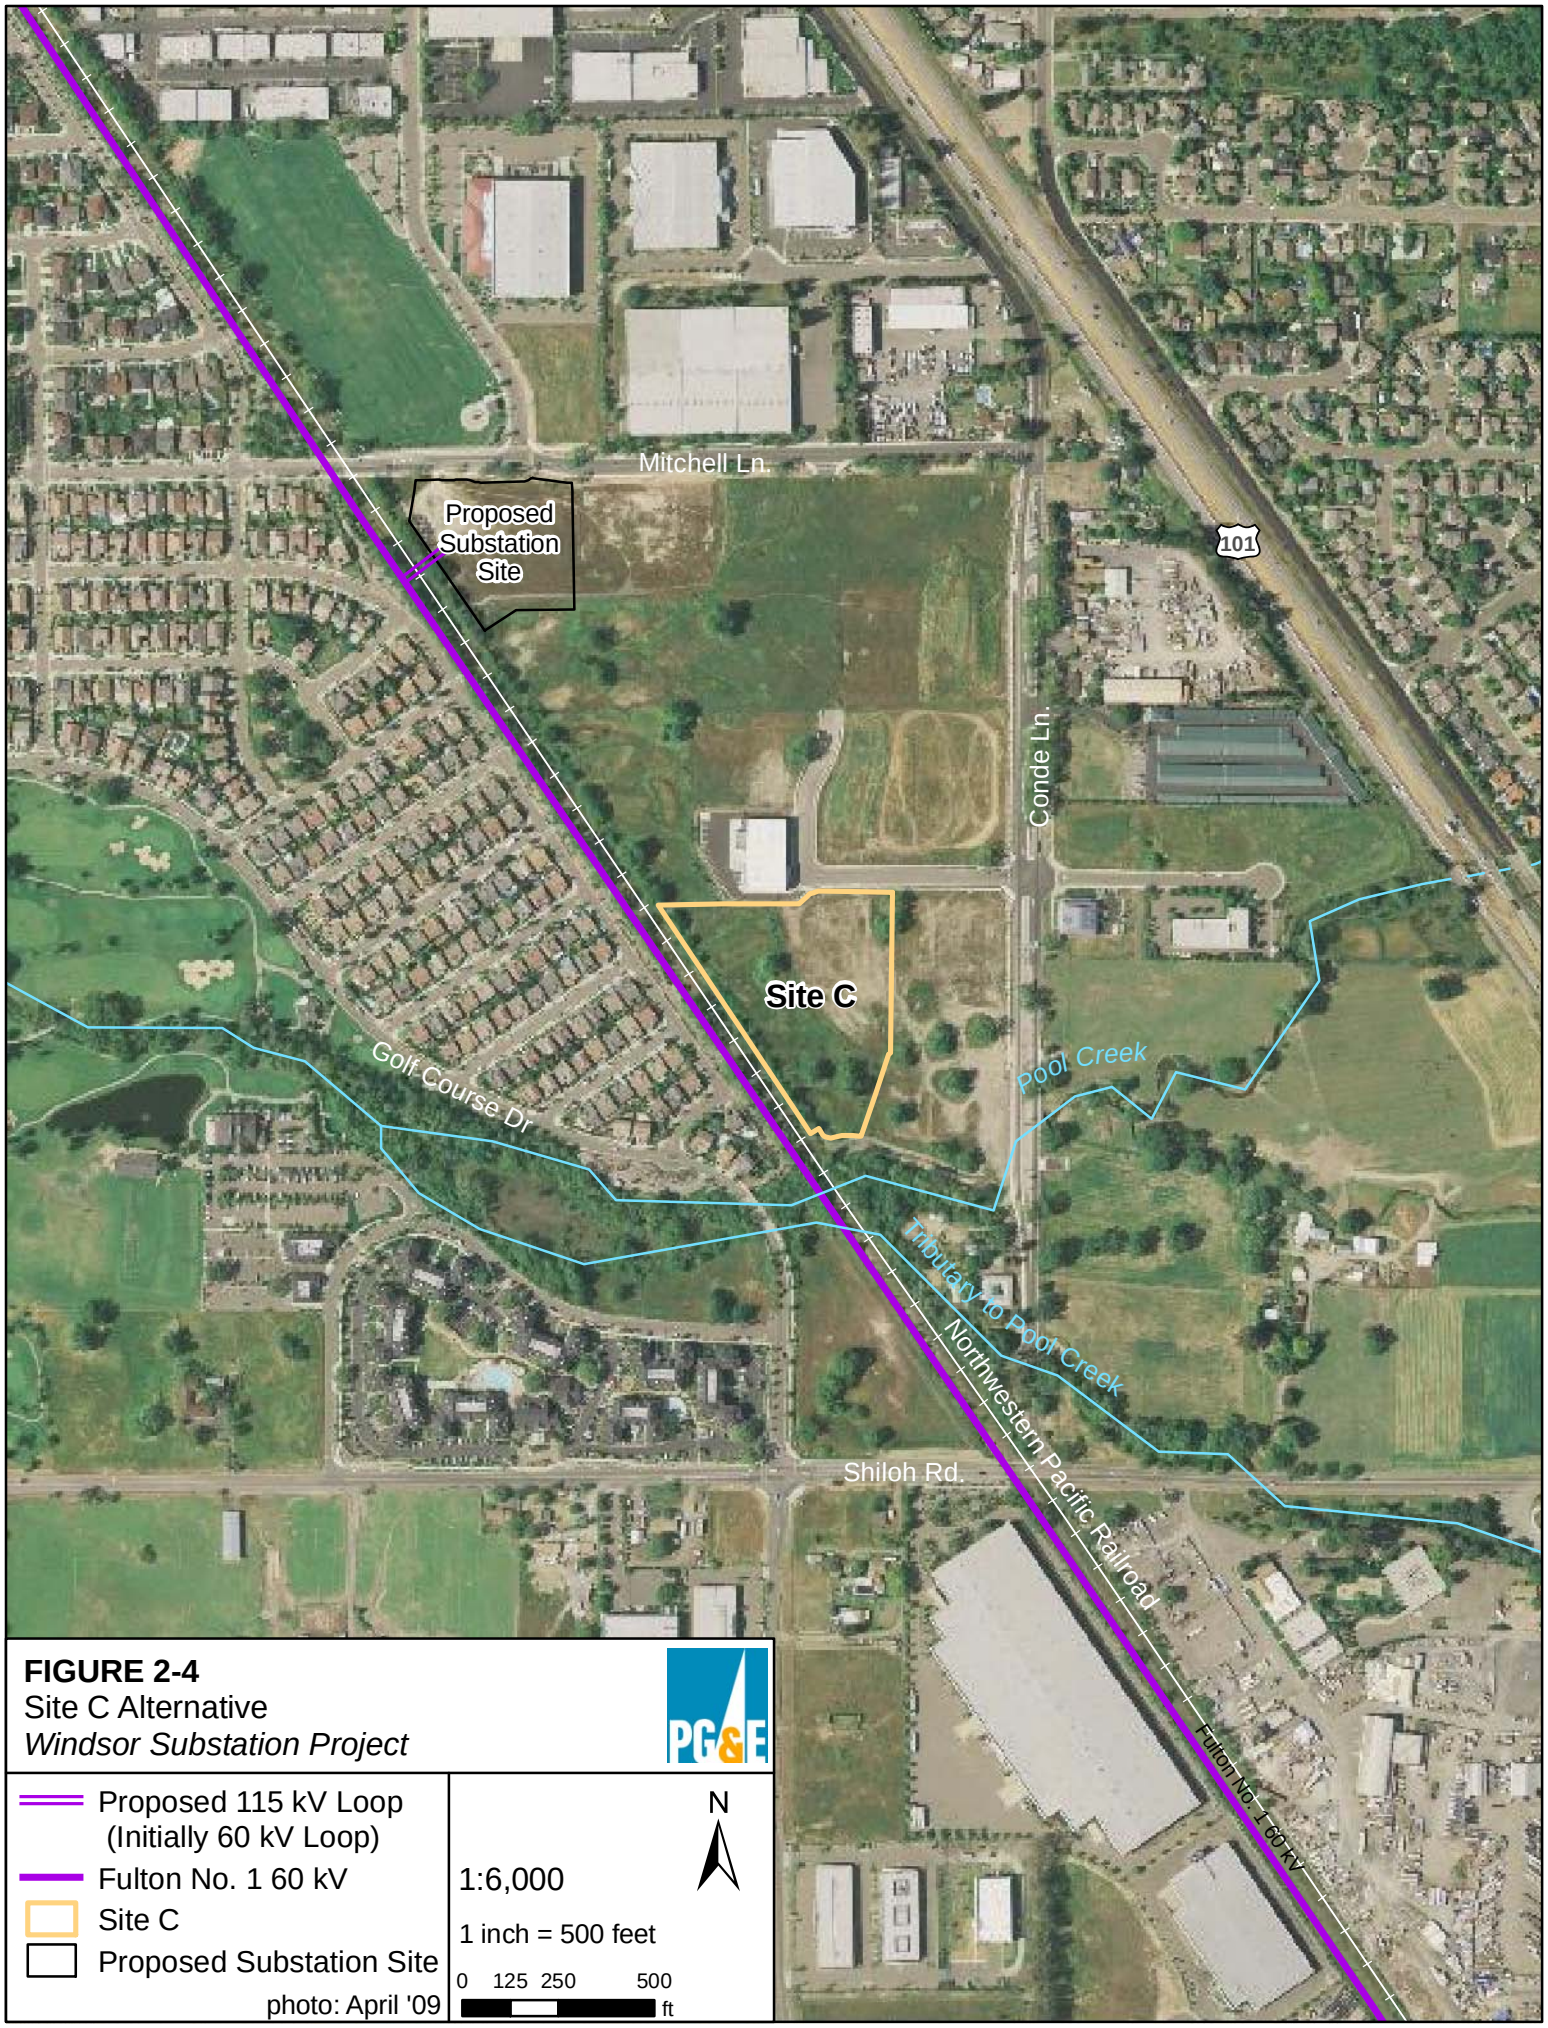

FIGURE 2-4
Site C Alternative
Windsor Substation Project