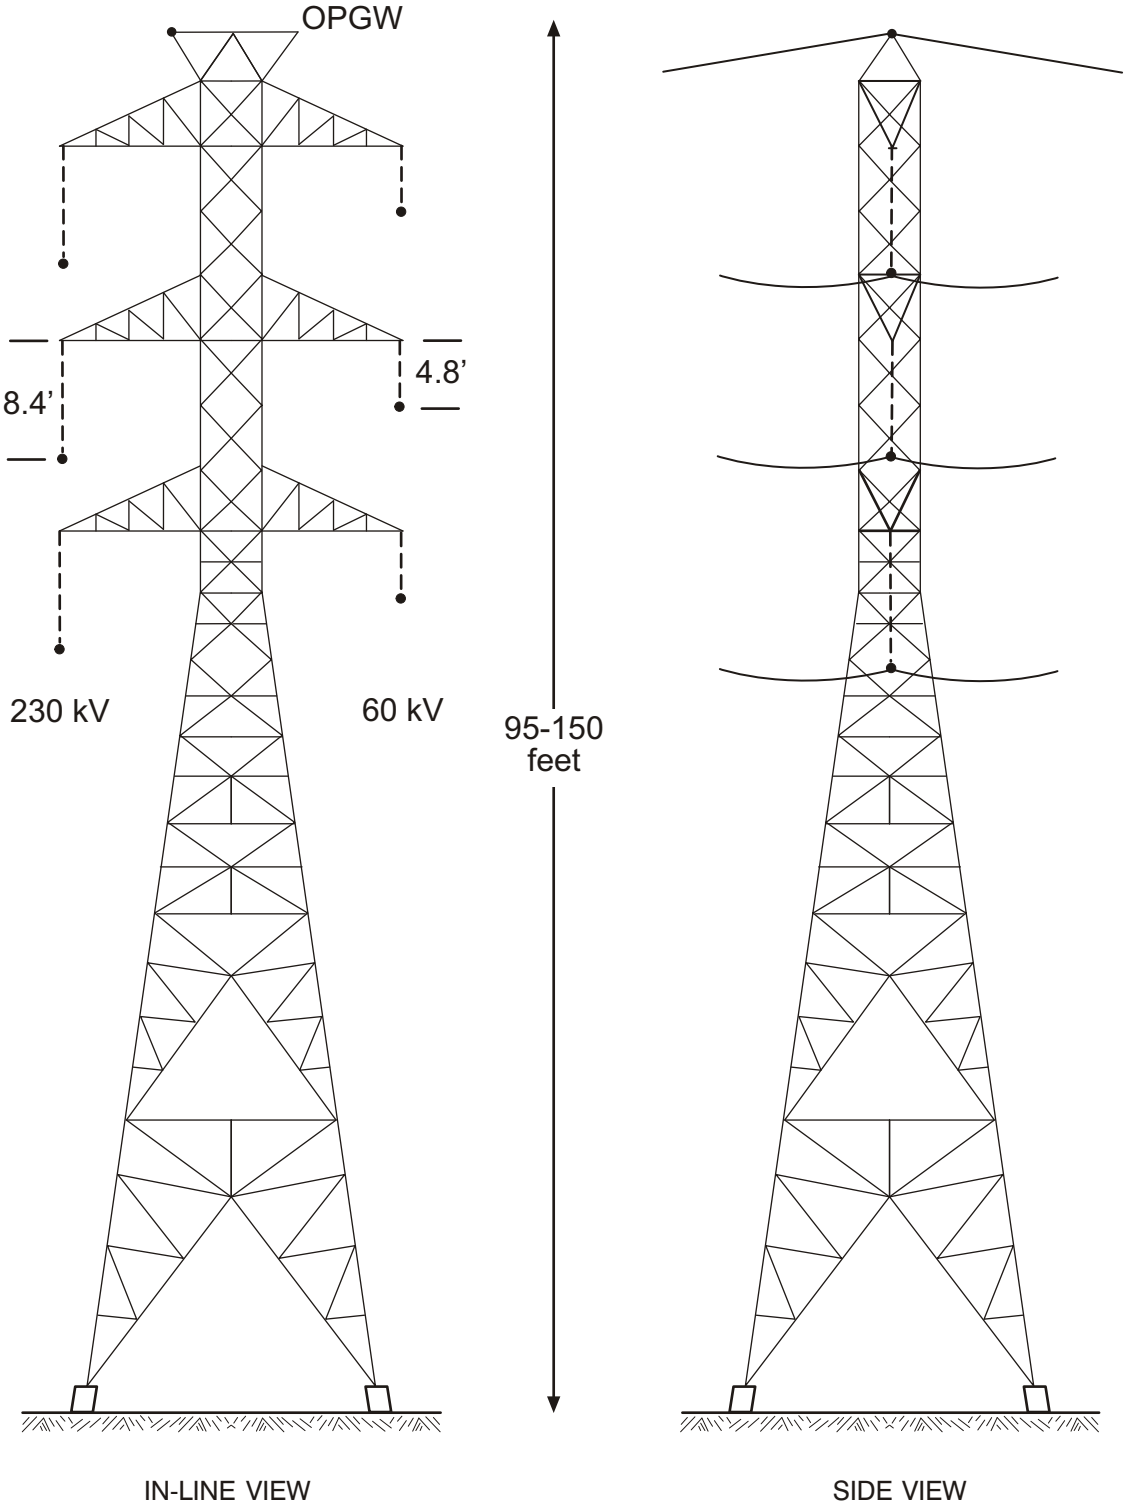

Not to Scale

Source: CH2MHILL

Jefferson-Martin 230 kV Transmission Line Project

Figure B-5

Typical Tangent Lattice Steel Tower

Aspen Environmental Group