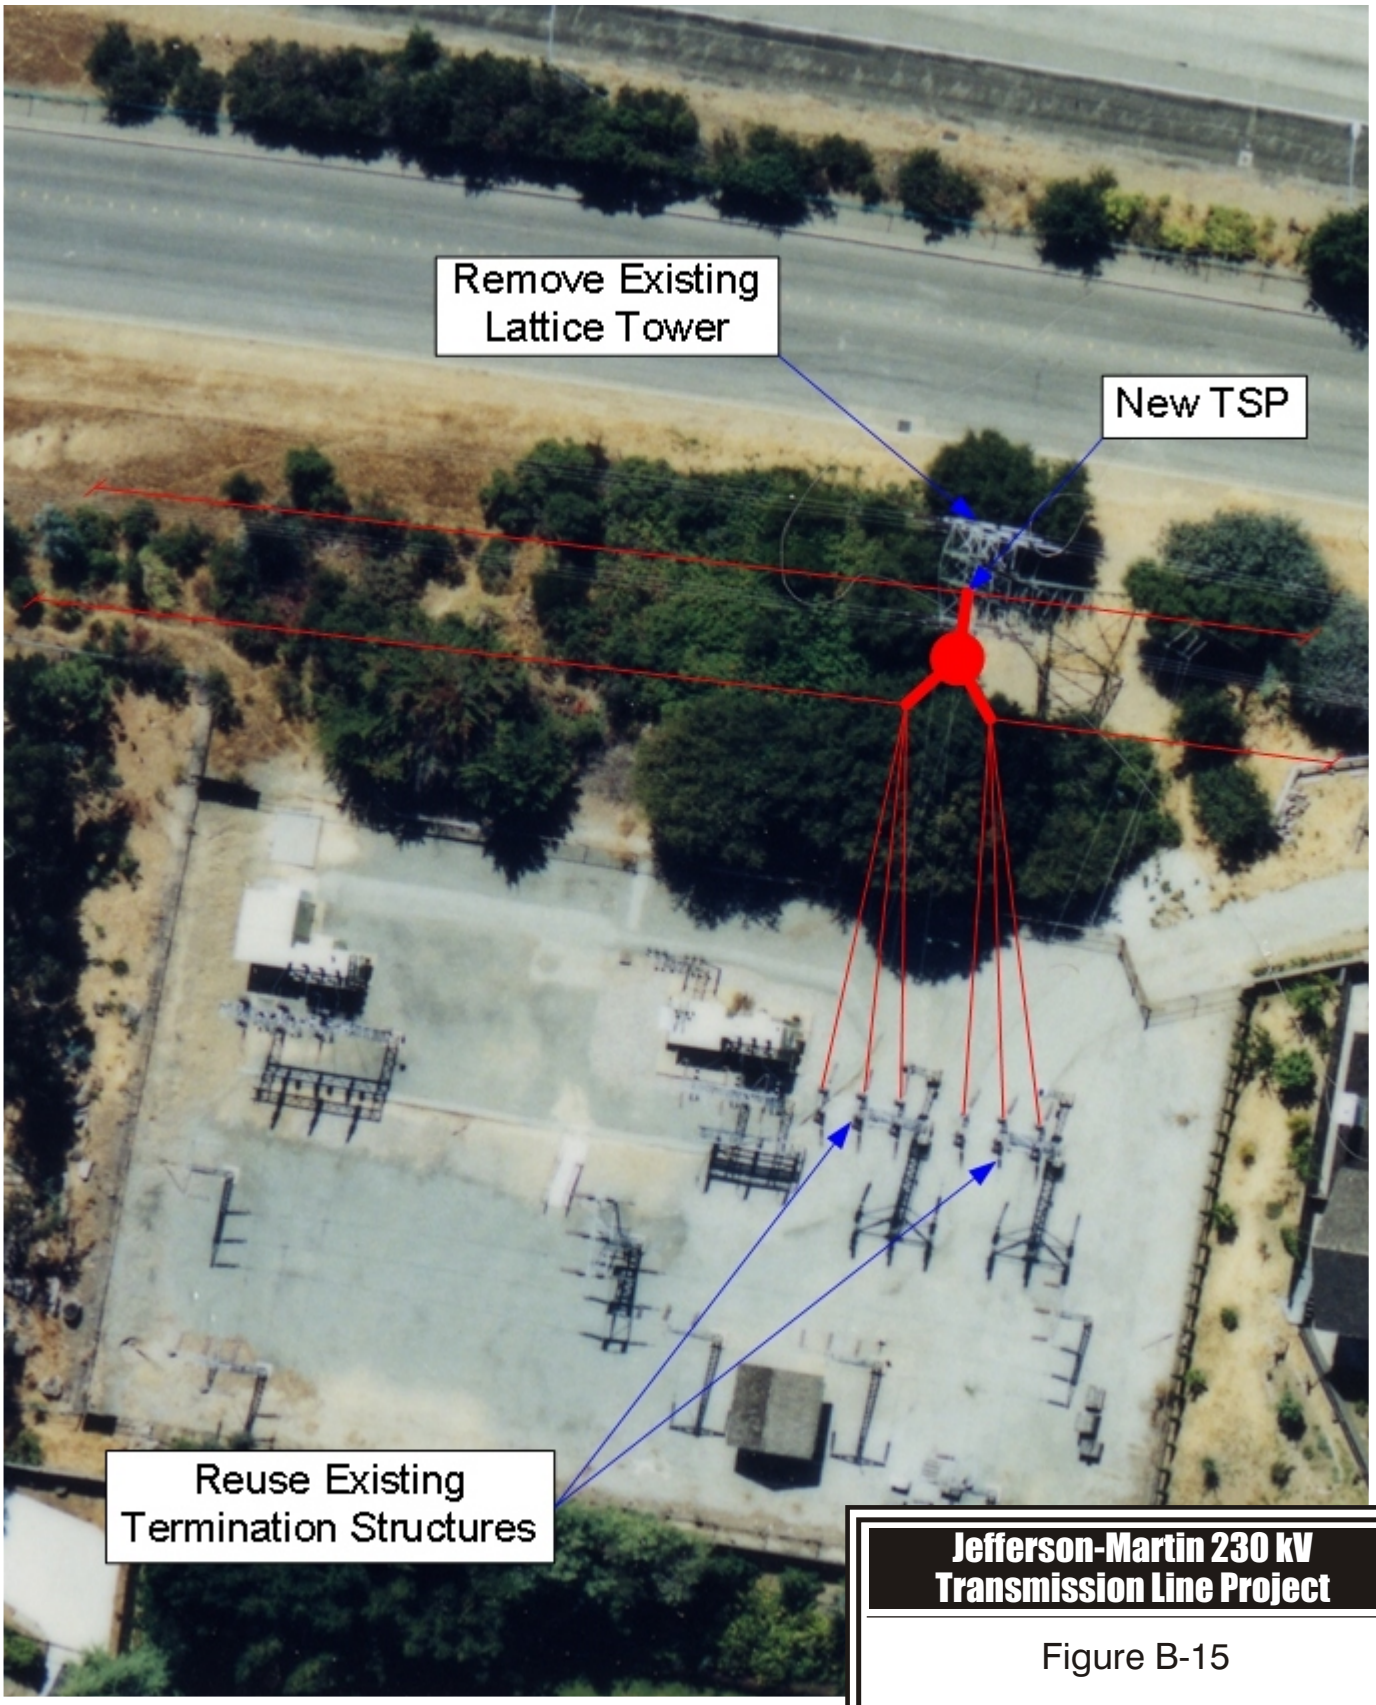

N

Source: Black & Veatch Corp.

Jefferson-Martin 230 kV Transmission Line Project

Figure B-15

Carolands Substation Modifications

Aspen Environmental Group