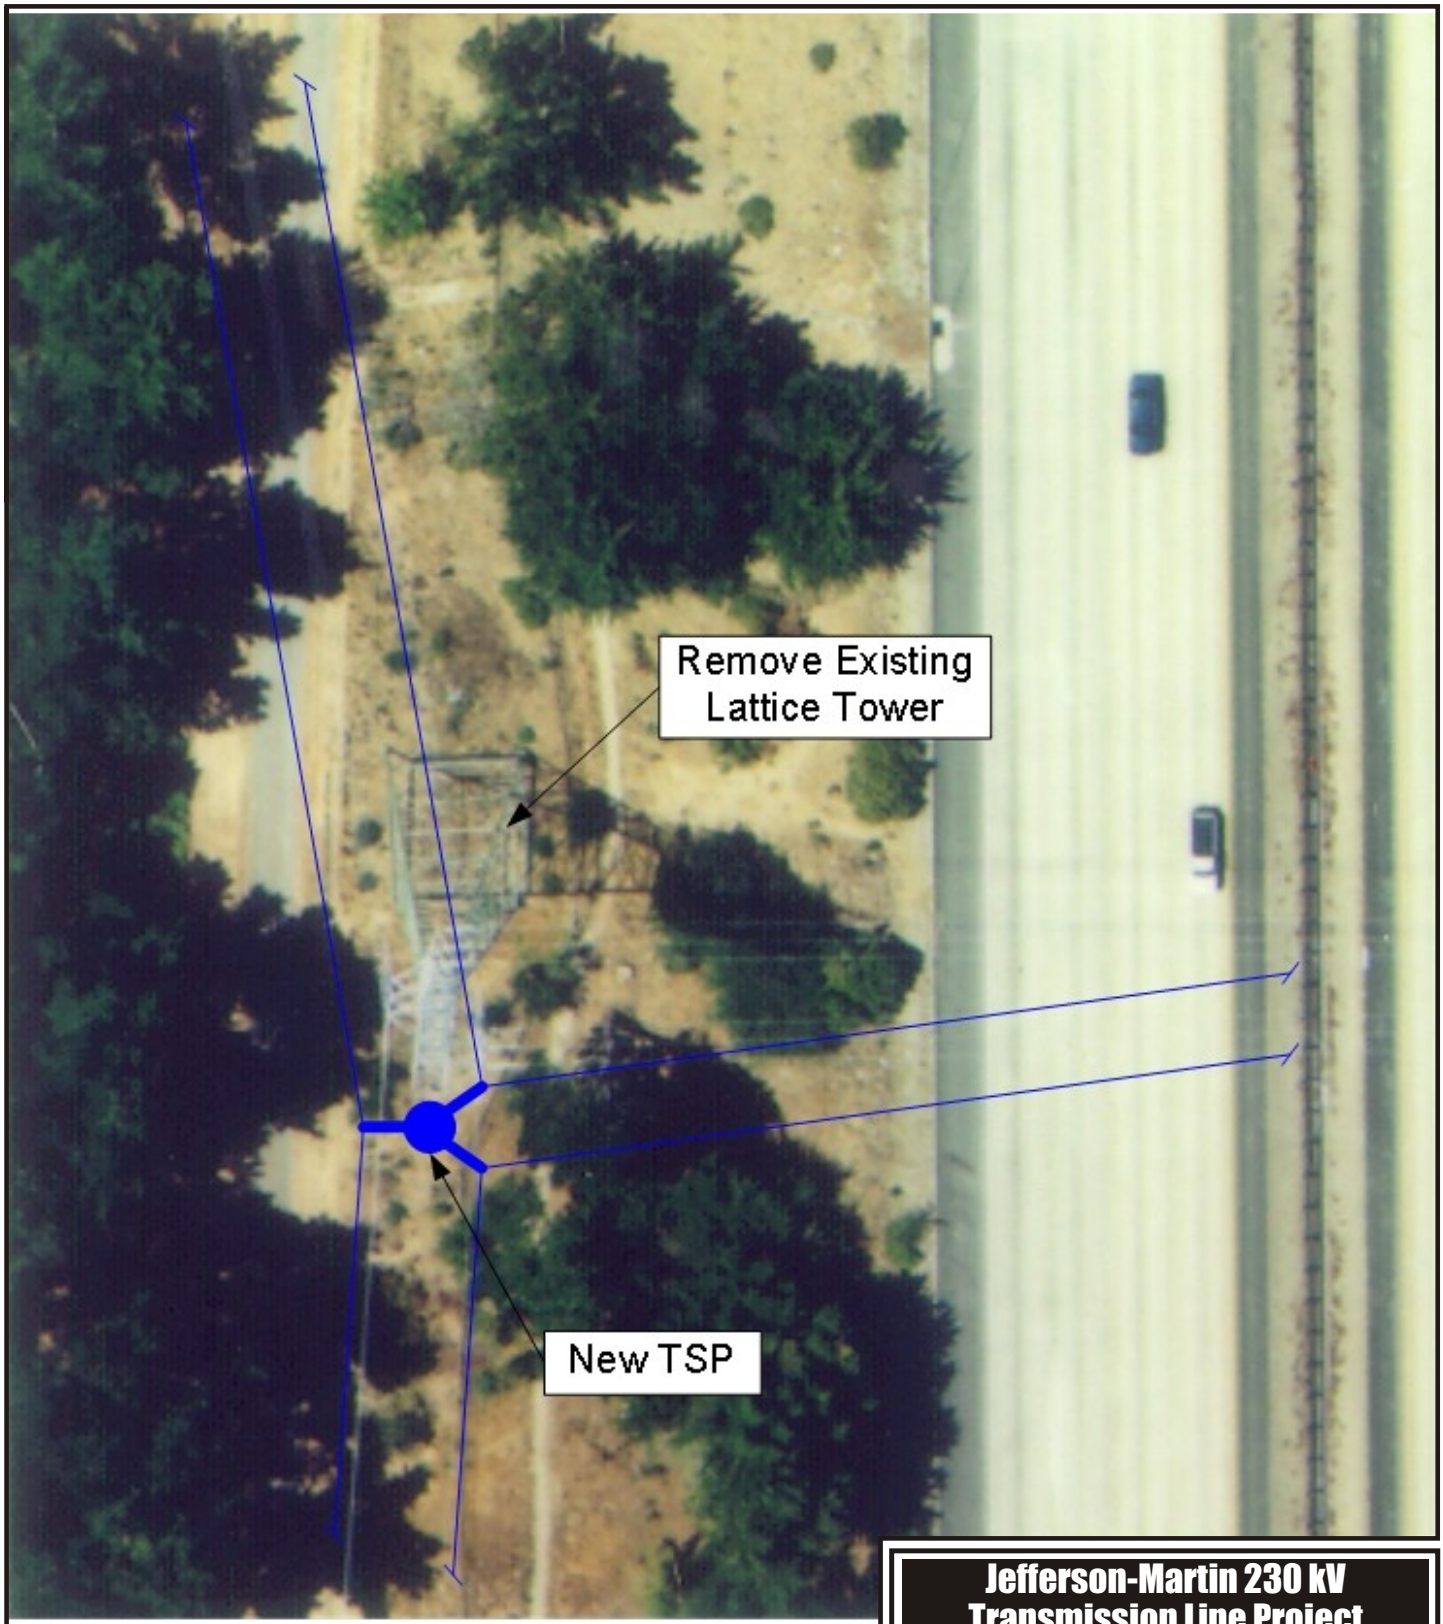

N

Source: Black and Veatch

Jefferson-Martin 230 kV Transmission Line Project

Figure B-19

Milbrae Tap Modifications

Aspen Environmental Group