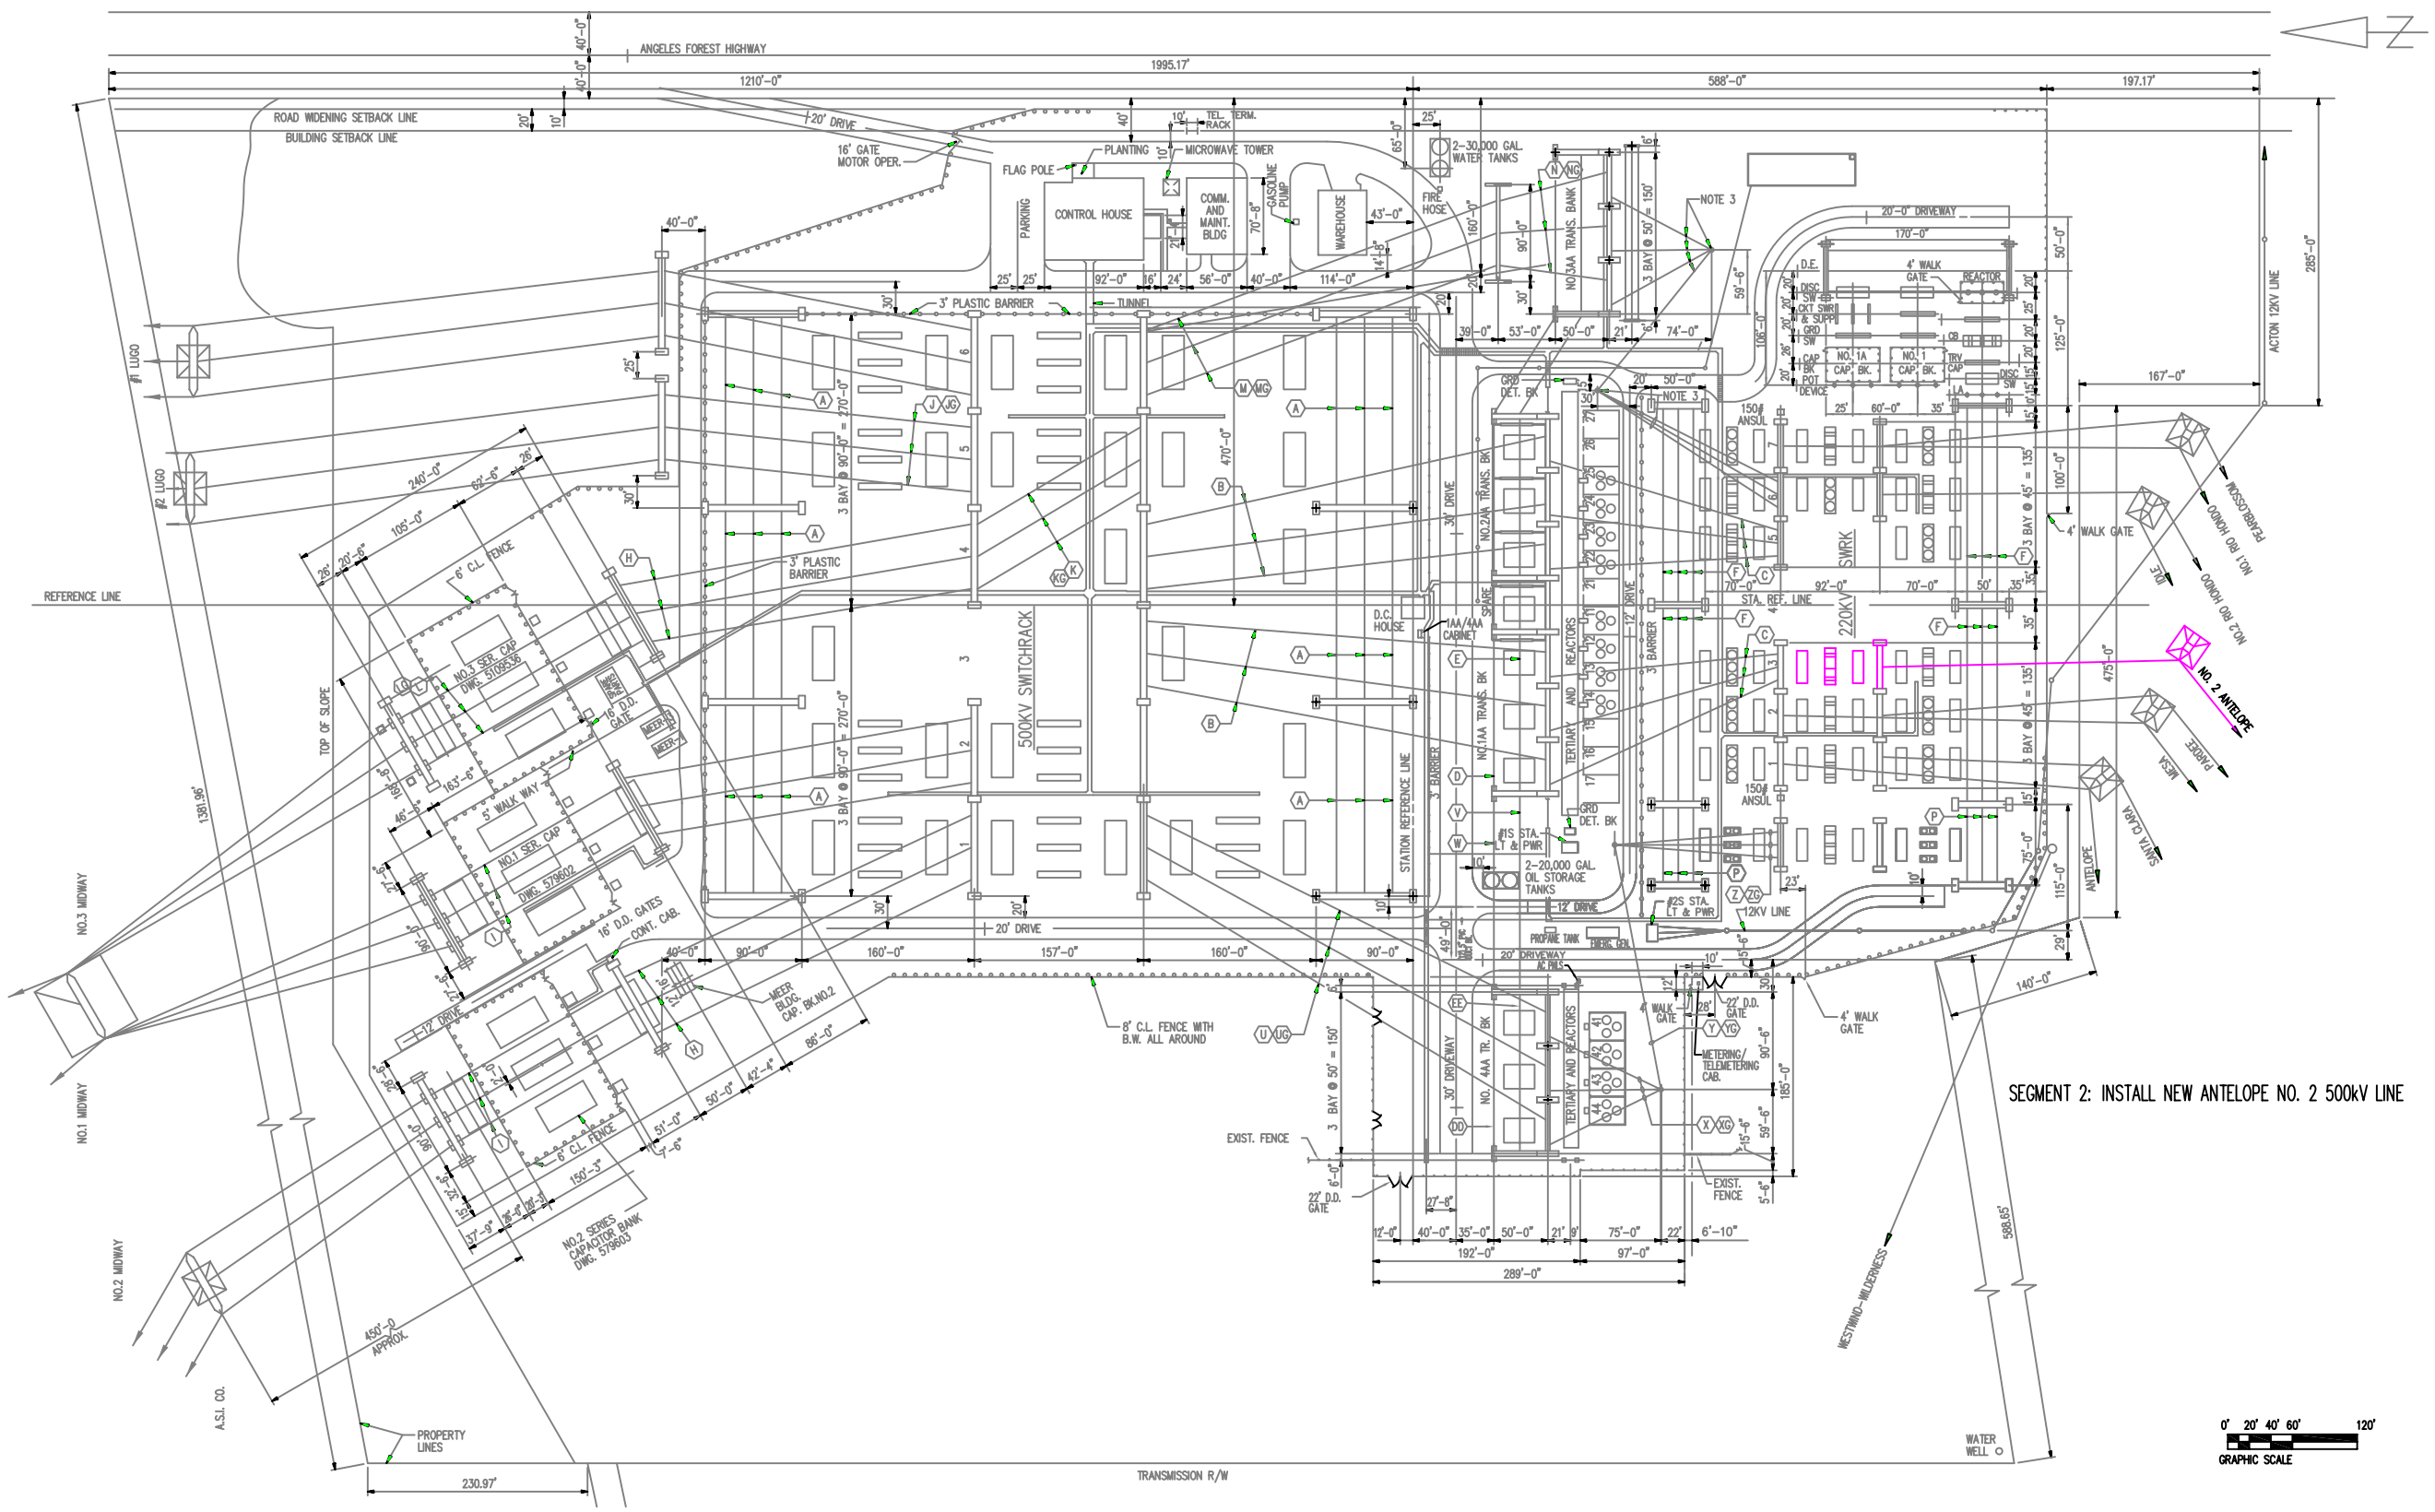

SOUTHERN CALIFORNIA EDISON An EDISON INTERNATIONAL® Company	Antelope Transmission Project PEA - Segments 2 & 3	Figure 3-6. PLOT PLAN OF PROPOSED VINCENT SUBSTATION MODIFICATION	2005

T:\SCE\Antelope-Pardee\Segment2\Fig 3-6.dwg 8/29/05