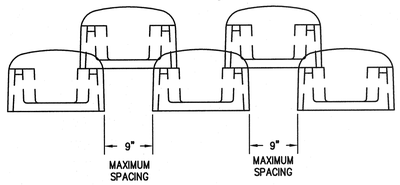

BLOCK SPACING DETAIL

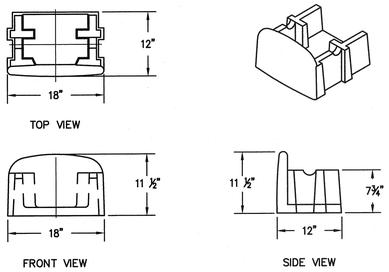

VERDURA 40 BLOCK DETAIL

A VERDURA 40 BLOCK AND SPACING DETAIL — NO SCALE

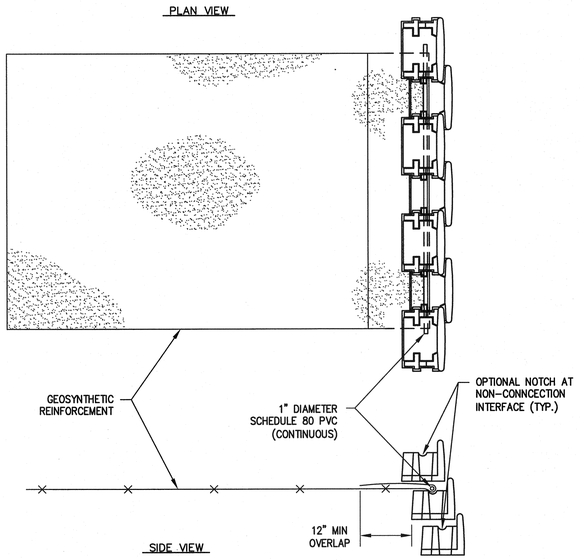

B GEOGRID CONNECTION DETAIL — NO SCALE

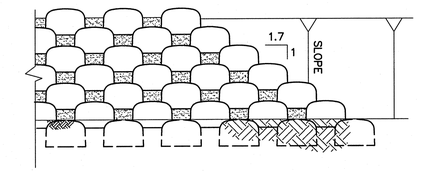

CASE B

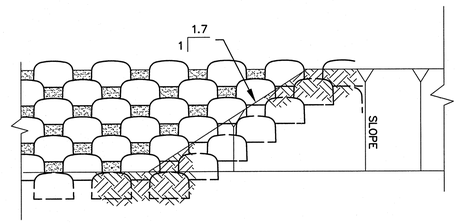

CASE C

C END OF WALL TRANSITION DETAIL — NO SCALE

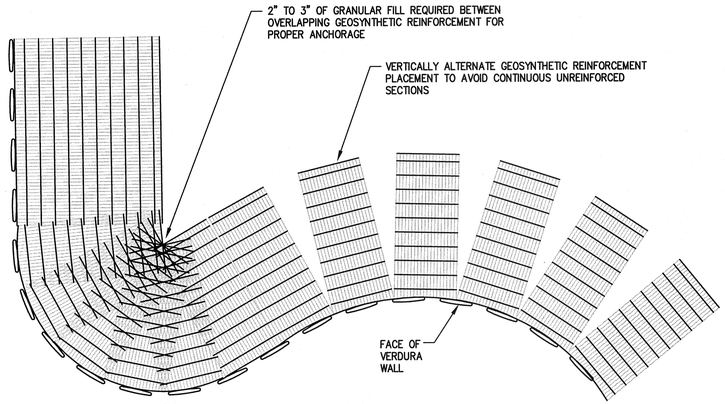

NOTES:
CHECK WITH MANUFACTURER'S SPECIFICATIONS FOR THE CORRECT ORIENTATION OF THE GEOSYNTHETIC REINFORCEMENT TO OBTAIN PROPER STRENGTH.

NOLTE BEYOND ENGINEERING

D GEOGRID PLACEMENT ON CURVES DETAIL — NO SCALE

REGISTERED PROFESSIONAL ENGINEER — CHRISTOPHER J. RIVERA — 71933 Exp. 12-31-11 — CIVIL — STATE OF CALIFORNIA
3/30/10

NO SCALE

REVISIONS

NO.	WORK DONE	DATE:	BY:	APP'D:	NO.	WORK DONE	DATE:	BY:	APP'D:	NO.	WORK DONE	DATE:	BY:	APP'D:	NO.	WORK DONE	DATE:	BY:	APP'D:

SAN DIEGO GAS & ELECTRIC COMPANY
SAN DIEGO, CALIFORNIA

SUNCREST SUBSTATION

MSE WALL DETAILS

DRAWN BY: ----	DATE: 3/24/10	SCALE: AS SHOWN	W.O.: –	REV.: 0	SCR-C-038
CHECKED BY: RWM	DATE: –				
APPROVED BY: CR	DATE: –	SHEET 38 OF 66			
CAD NO.: GP38	PLOT SCALE: 1=1				

N:\SD803600\CADD\USFS\CIVIL\GP\GP38 XREFS