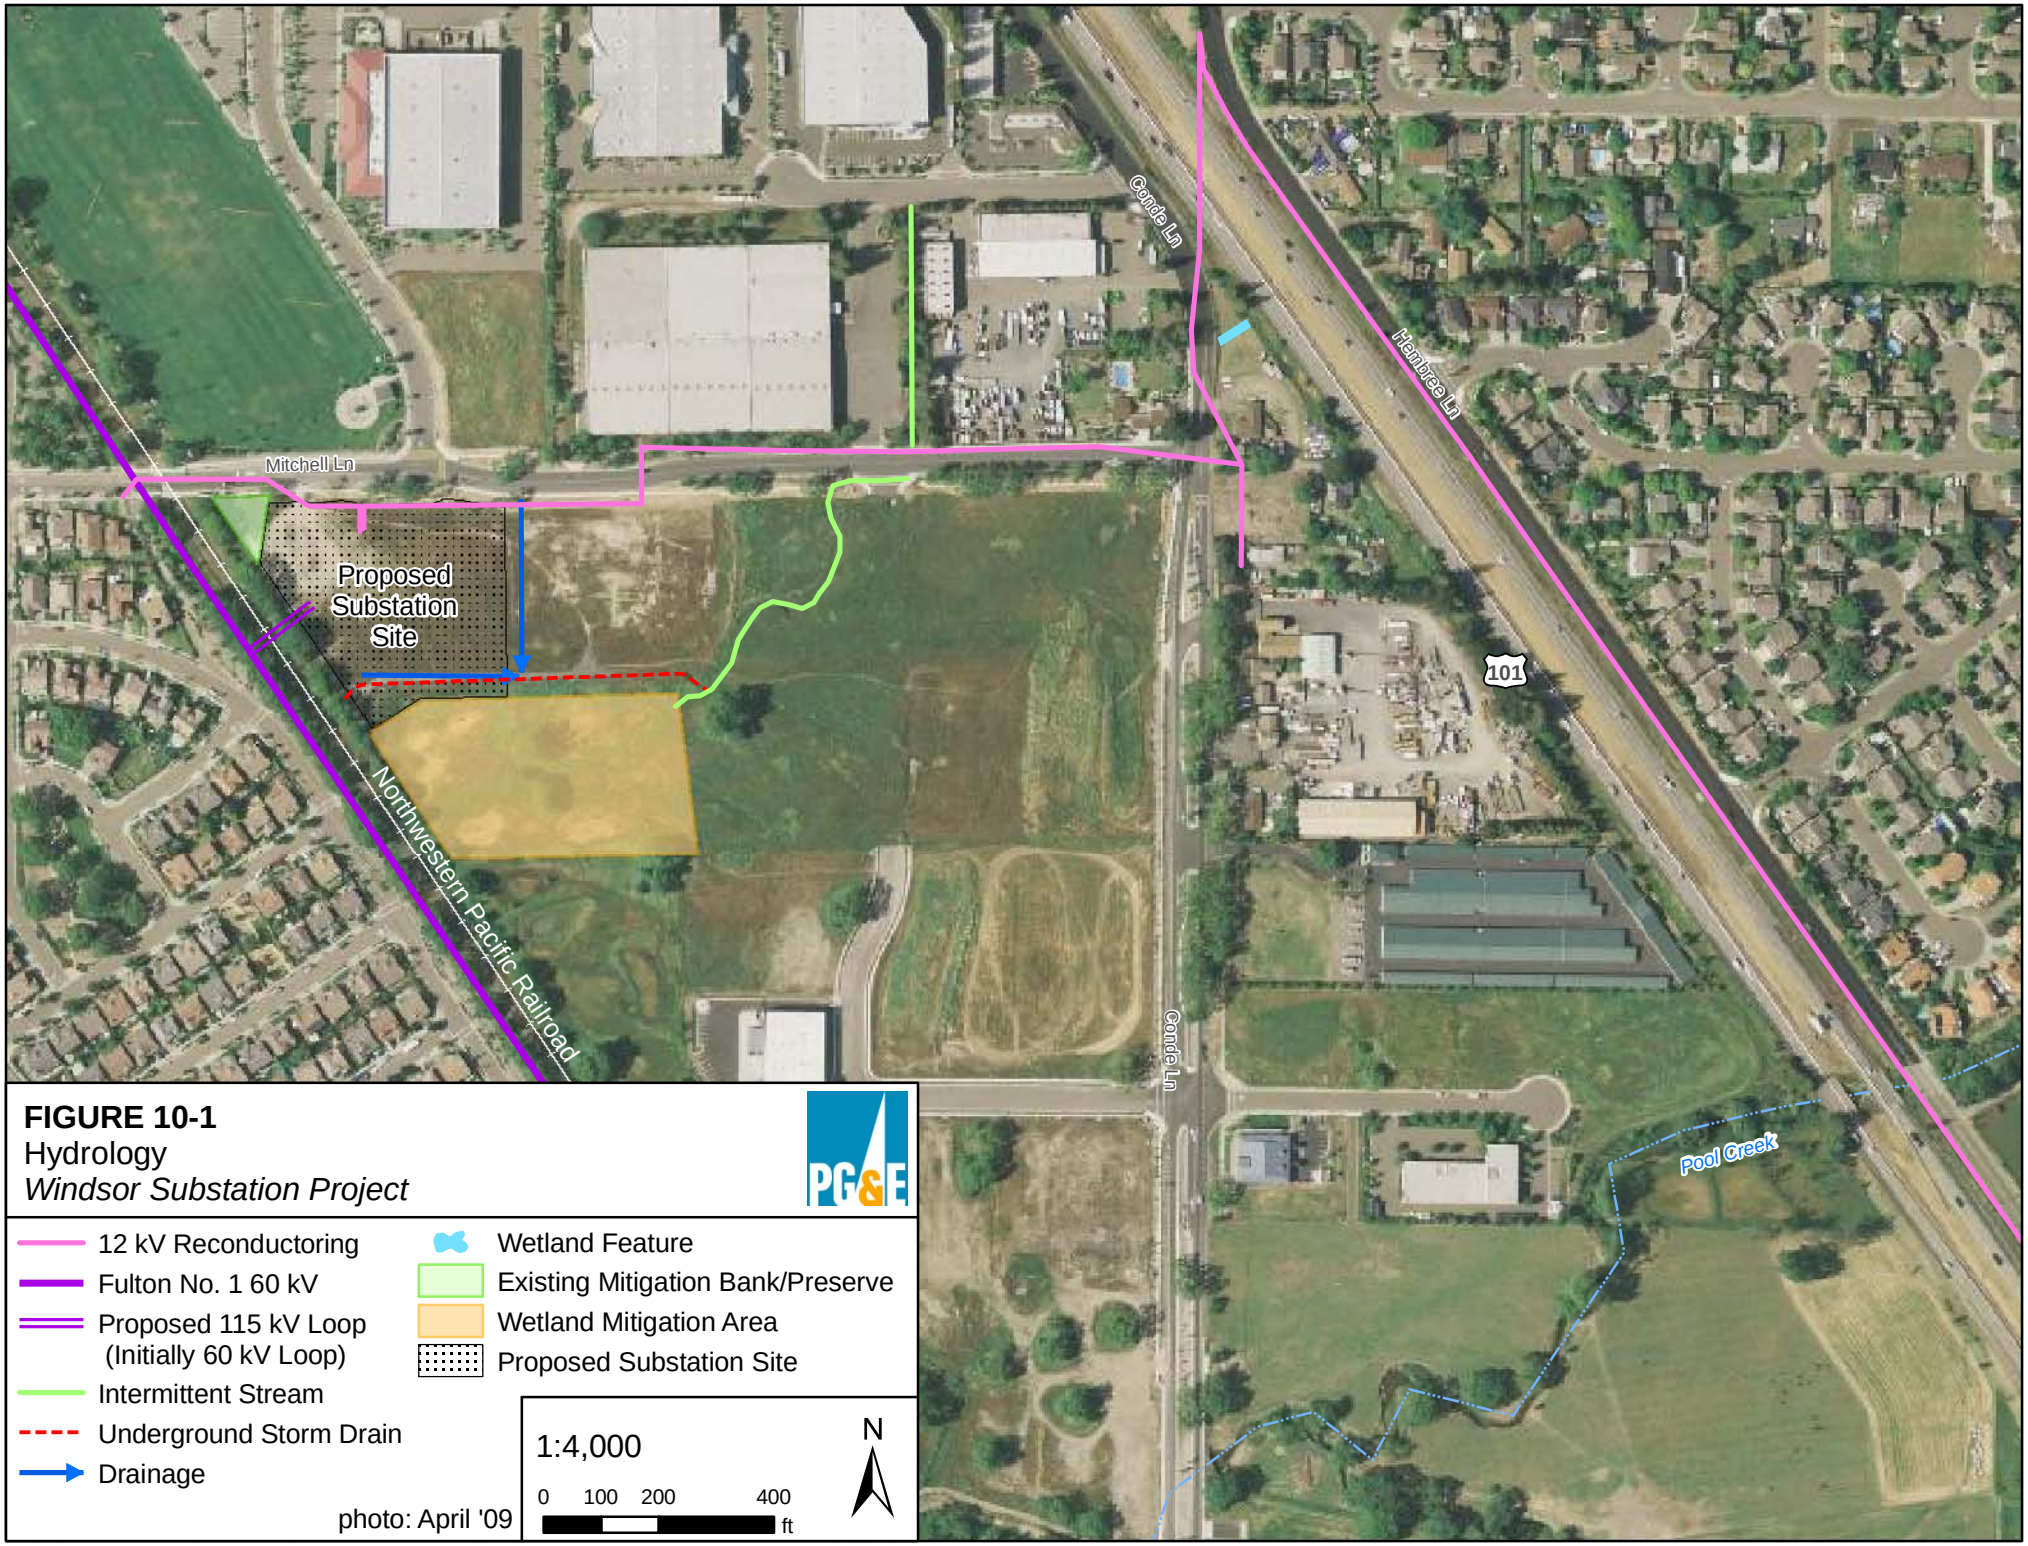

FIGURE 10-1
Hydrology
Windsor Substation Project